DocuSign Envelope ID: 091C2177-77B3-4B70-BC2C-736A672E8C5A

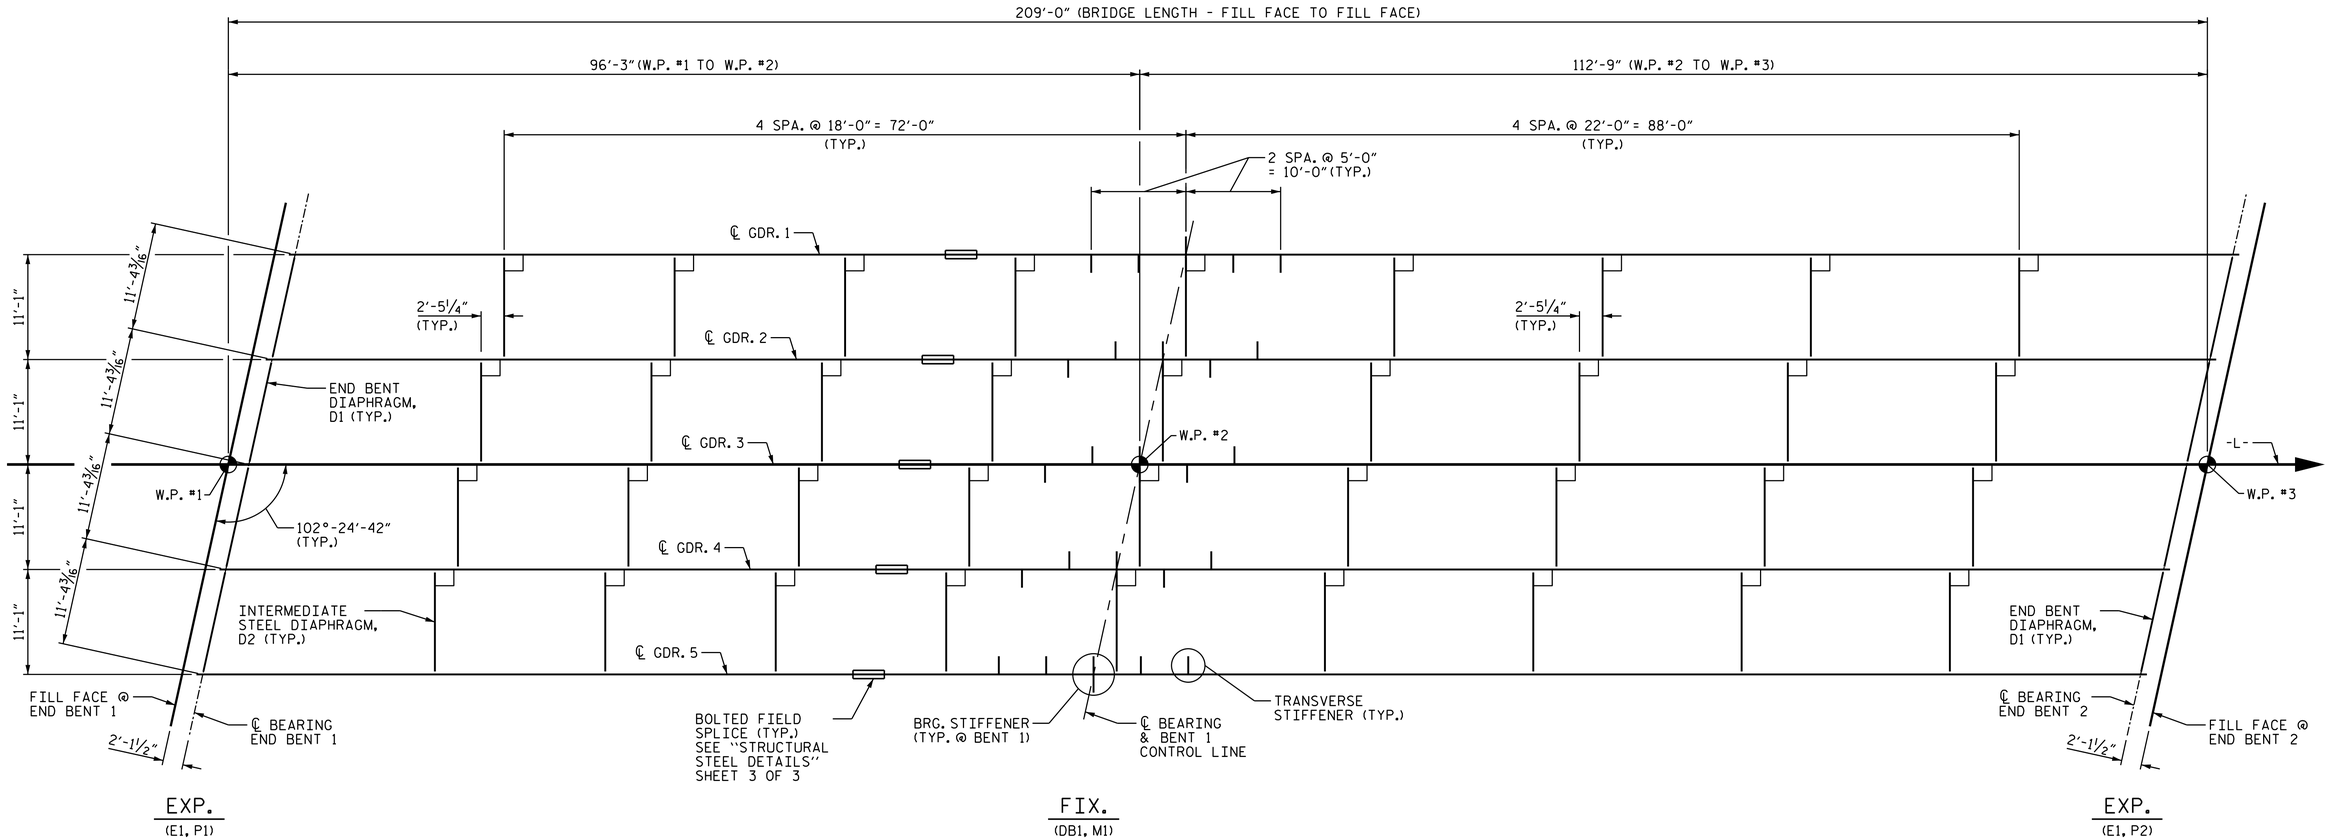

FRAMING PLAN

PROJECT NO. BR-0033

McDOWELL **COUNTY**

STATION: 16+11.51 -L-

STATE OF NORTH CAROLINA
DEPARTMENT OF TRANSPORTATION
RALEIGH

SUPERSTRUCTURE

FRAMING PLAN

REVISIONS						SHEET NO.
NO.	BY:	DATE:	NO.	BY:	DATE:	S-9
1			3			TOTAL SHEETS
2			4			32

DRAWN BY : N. ROHRBAUGH DATE : 05/2021
CHECKED BY : A. FORFA DATE : 06/2021
DESIGN ENGINEER OF RECORD : A. FORFA DATE : 09/2021

benesch
8000 Regency Parkway
Suite 175
Cary, NC 27518
984-275-2490
benesch.com
NC License No. F-1320

NORTH CAROLINA PROFESSIONAL SEAL 042449 ENGINEER ALEXANDER J. FORFA

DocuSigned by: Alexander Forfa 11/23/2021
A23162437DF34B0...

DOCUMENT NOT CONSIDERED FINAL UNLESS ALL SIGNATURES COMPLETED