5/14/99

PREPARED IN THE OFFICE OF:

THE WOOTEN COMPANY
130 North Boylan Avenue Raleigh NC 27603-1423
919.828.0531 fax 919.834.3589
License Number: F-0115

VERTICAL SCALE	HORIZONTAL SCALE
5' 0 5' 10'	15' 0 15' 30'

WATER LINE AND SEWER LINE CONSTRUCTION SHOWN ON THIS SHEET

PROJECT REFERENCE NO.	SHEET NO.
U-5606	UC-6

DESIGNED BY: JRG
DRAWN BY: TK & CB
CHECKED BY: DGM
APPROVED BY: DGM
REVISED:

NORTH CAROLINA DEPARTMENT OF TRANSPORTATION

UTILITIES ENGINEERING SEC.
PHONE: (919) 707-6690
FAX: (919) 250-4151

NORTH CAROLINA PROFESSIONAL ENGINEER SEAL 29997 DAVID G. MALINIAKSKI
DocuSigned by: David G. Maliniakski
02/08/2022

Document Not Considered Final Unless All Signatures Completed
UTILITY CONSTRUCTION PLANS ONLY

UTILITY CONSTRUCTION

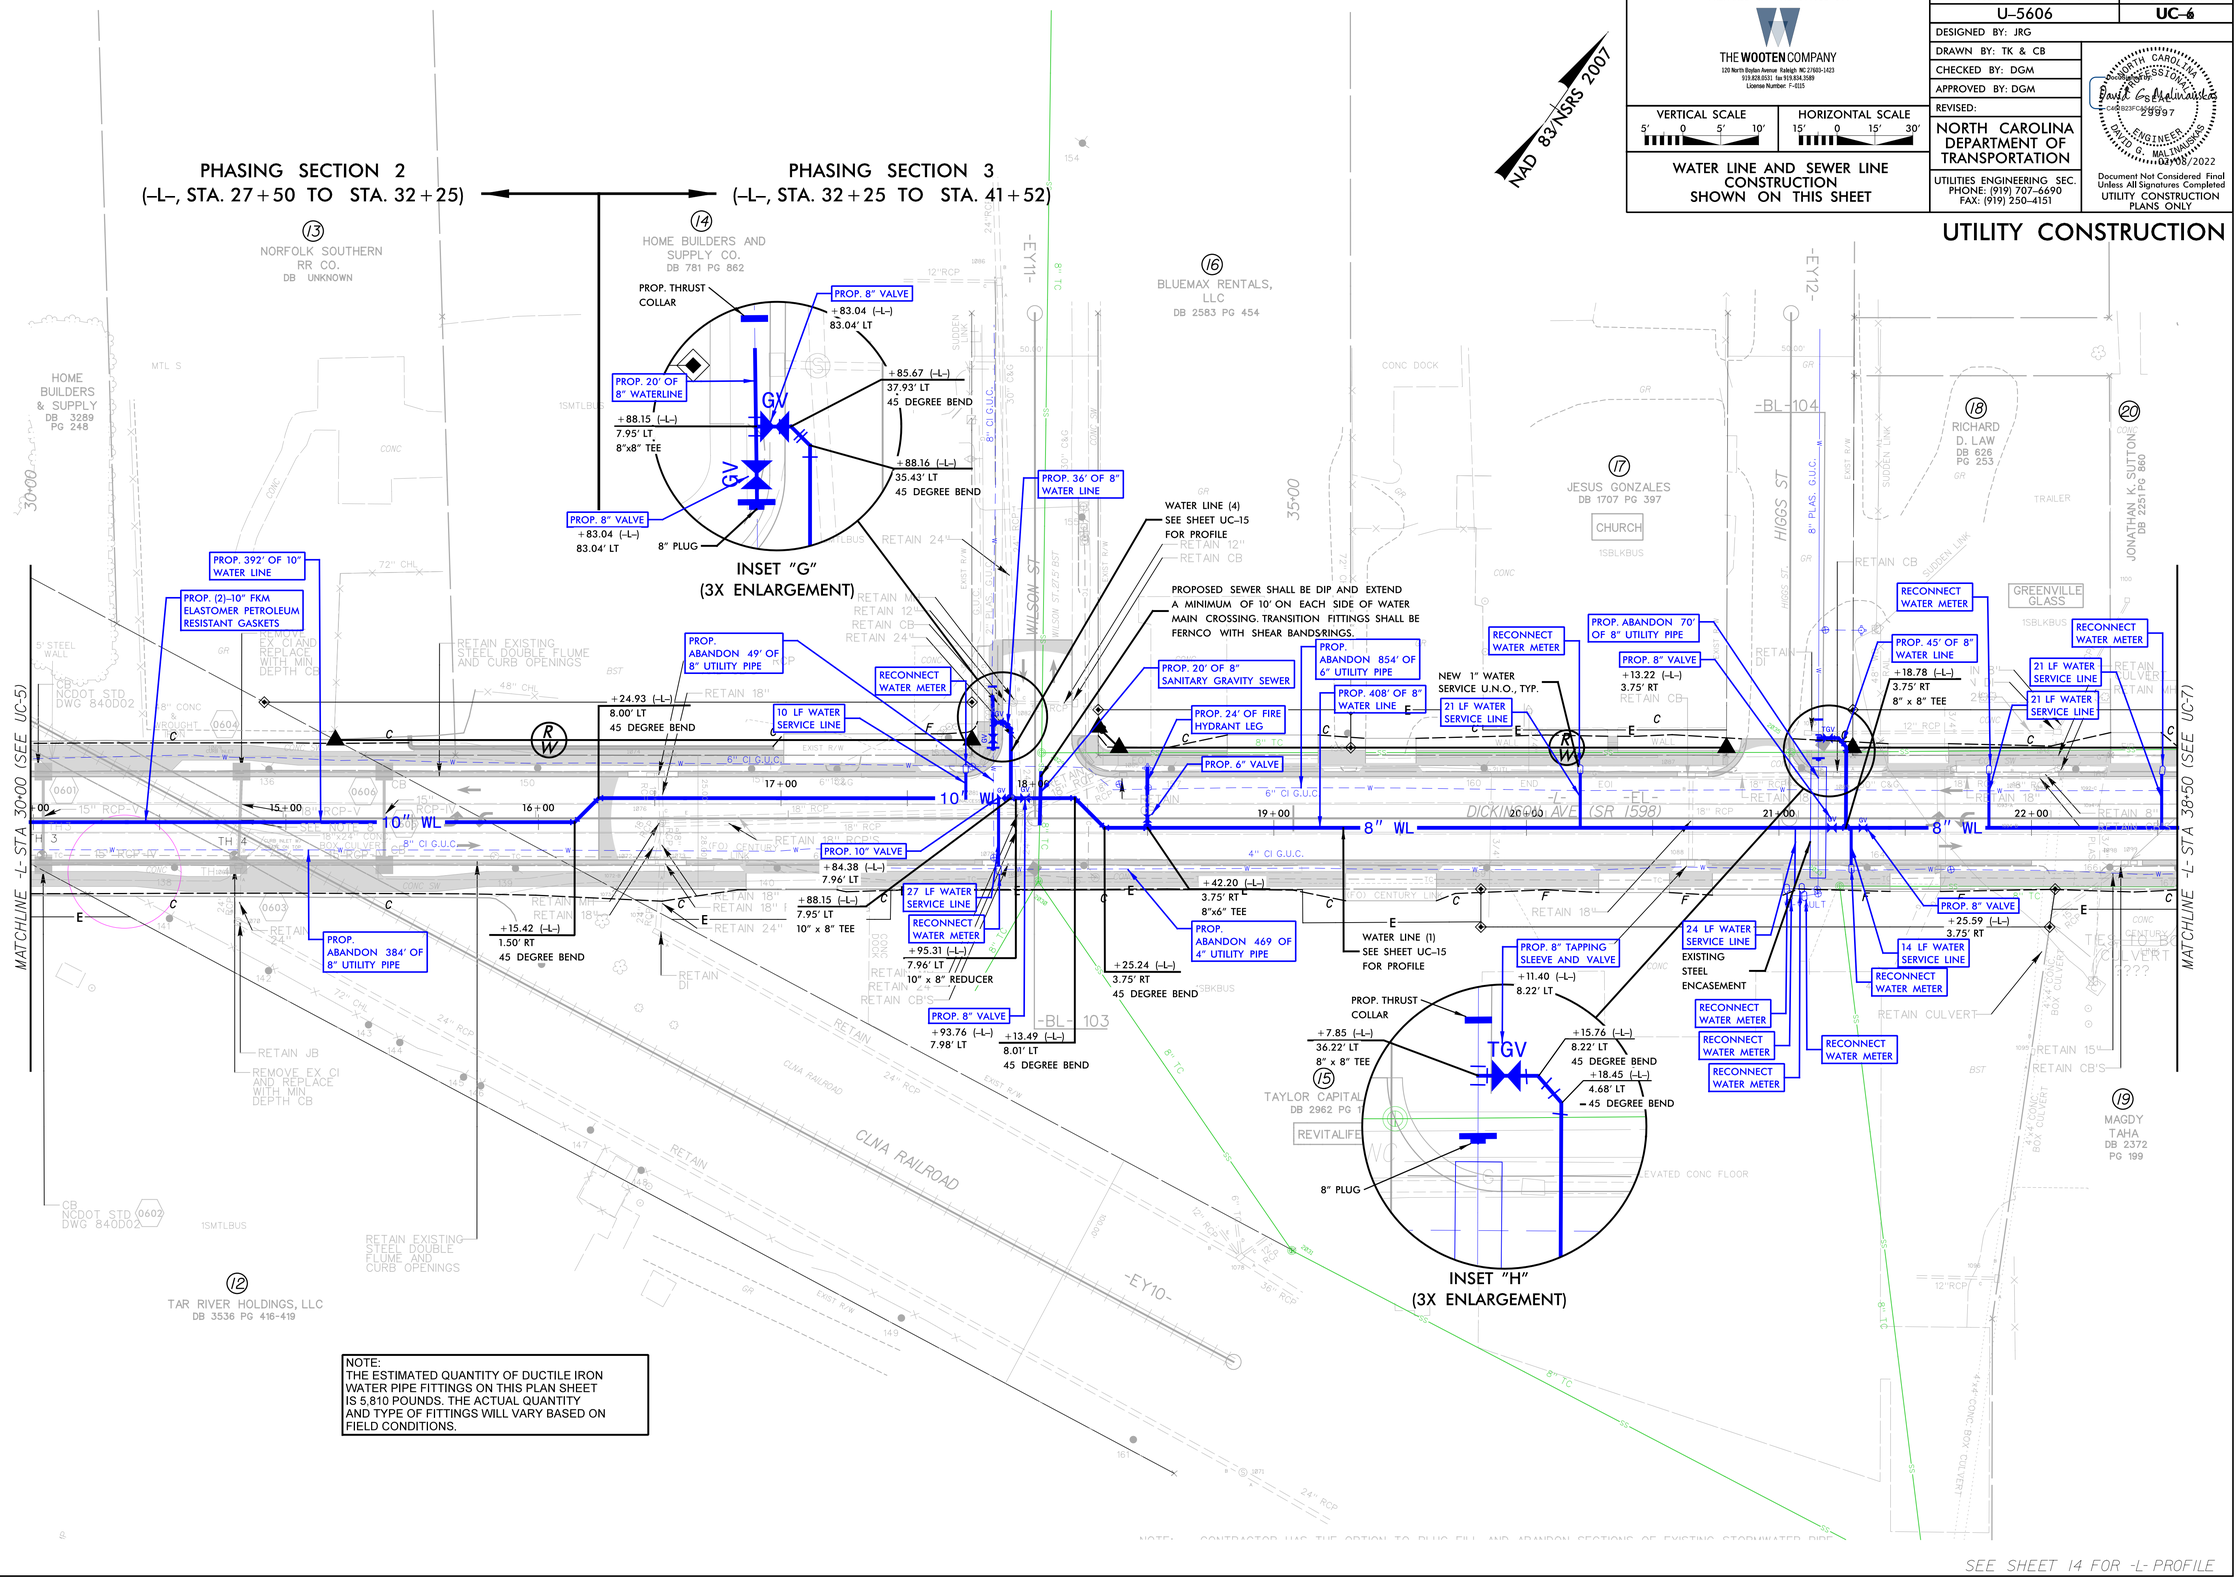

SEE SHEET 14 FOR -L- PROFILE