5/28/99

PROFILE SHOWN IS BASED ON STATIONING ALONG
PROPOSED WATER LINE ALIGNMENT ALONG
ROADWAY ALIGNMENT –L–
(SEE SHEET UC–9)

6″ Water Line (1)

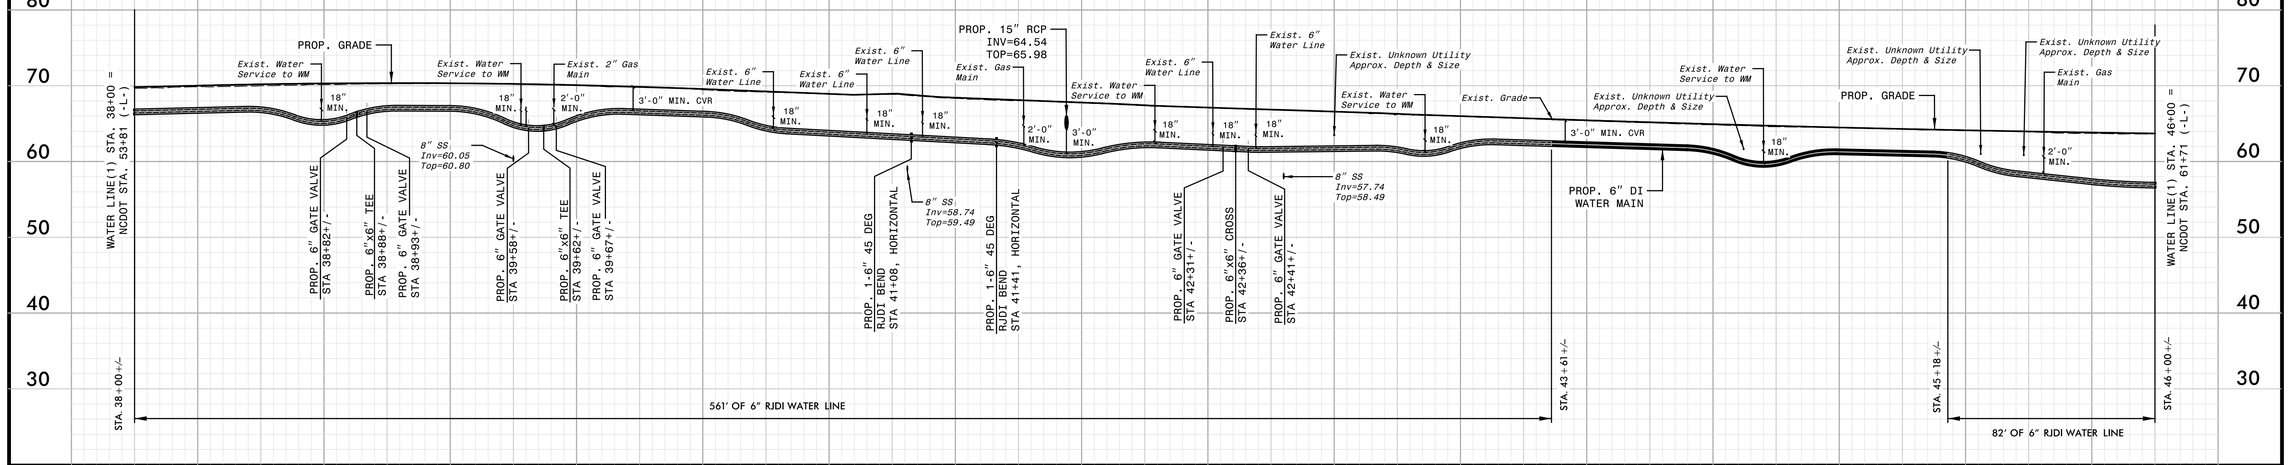

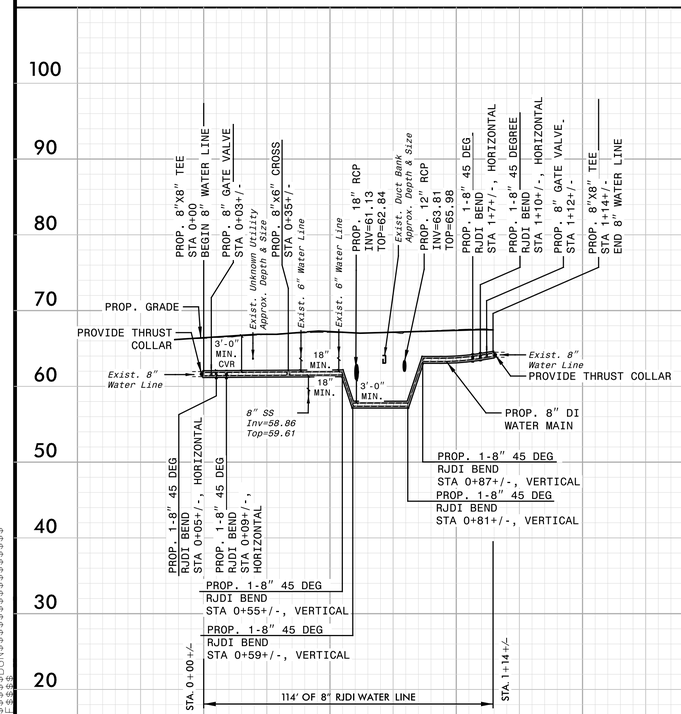

8″ Water Line (11)

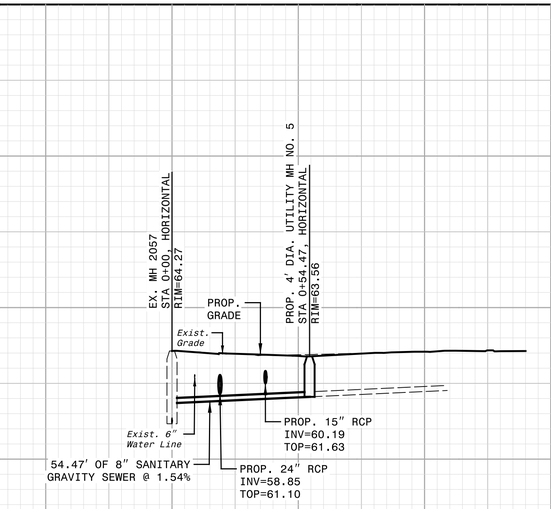

NOTE:
EXISTING SANITARY SEWER PIPE WILL BE REMOVED AND REPLACED WITH NEW DUCTILE IRON PIPE. THE PIPE SIZE, SLOPE AND ALL INVERTS WILL REMAIN THE SAME.

MH NO.	INV. IN	INV. OUT
2057	54.73	57.38
3	58.22	58.19

8″ Gravity Sewer (4)

PREPARED IN THE OFFICE OF:
THE WOOTEN COMPANY
120 North Boylan Avenue Raleigh NC 27603-1423
919.828.0531 fax 919.834.3589
License Number: F-0115

VERTICAL SCALE 5′ 0 5′ 10′
HORIZONTAL SCALE 15′ 0 15′ 30′

WATER LINE AND SEWER LINE CONSTRUCTION SHOWN ON THIS SHEET

PROJECT REFERENCE NO.	SHEET NO.
U–5606	UC–18

DESIGNED BY: JRG
DRAWN BY: TK & CB
CHECKED BY: DGM
APPROVED BY: DGM
REVISED:

NORTH CAROLINA DEPARTMENT OF TRANSPORTATION
UTILITIES ENGINEERING SEC.
PHONE: (919) 707–6690
FAX: (919) 250–4151

NORTH CAROLINA PROFESSIONAL ENGINEER SEAL 29997 DAVID G. MALINAUSKAS
C4E1823FC0A04D0...
6/10/2022

Document Not Considered Final Unless All Signatures Completed
UTILITY CONSTRUCTION PLANS ONLY

UTILITY CONSTRUCTION

$$$$$$SYSTIME$$$$$$
$$$$$$USERNAME$$$$$$
$$$$$$DGN$$$$$$