5/28/99

PROFILE SHOWN IS BASED ON STATIONING ALONG
PROPOSED WATER LINE ALIGNMENT ALONG
ROADWAY ALIGNMENT –L–
(SEE SHEET UC–12)

8″ & 20″ Water Line (1)

PREPARED IN THE OFFICE OF:
THE WOOTEN COMPANY
120 North Boylan Avenue Raleigh NC 27603-1423
919.828.0531 fax 919.834.3589
License Number: F-0115

PROJECT REFERENCE NO.	SHEET NO.
U–5606	UC–21

DESIGNED BY: JRG
DRAWN BY: TK & CB
CHECKED BY: DGM
APPROVED BY: DGM
REVISED:

VERTICAL SCALE 5′ 0 5′ 10′
HORIZONTAL SCALE 15′ 0 15′ 30′

NORTH CAROLINA DEPARTMENT OF TRANSPORTATION
UTILITIES ENGINEERING SEC.
PHONE: (919) 707–6690
FAX: (919) 250–4151

NORTH CAROLINA PROFESSIONAL SEAL 29997 ENGINEER DAVID G. MALINAUSKAS
DocuSigned by: David G. Malinauskas 44618C2FCA5A4CE...
11/14/2022

Document Not Considered Final Unless All Signatures Completed
UTILITY CONSTRUCTION PLANS ONLY

WATER LINE CONSTRUCTION SHOWN ON THIS SHEET

UTILITY CONSTRUCTION

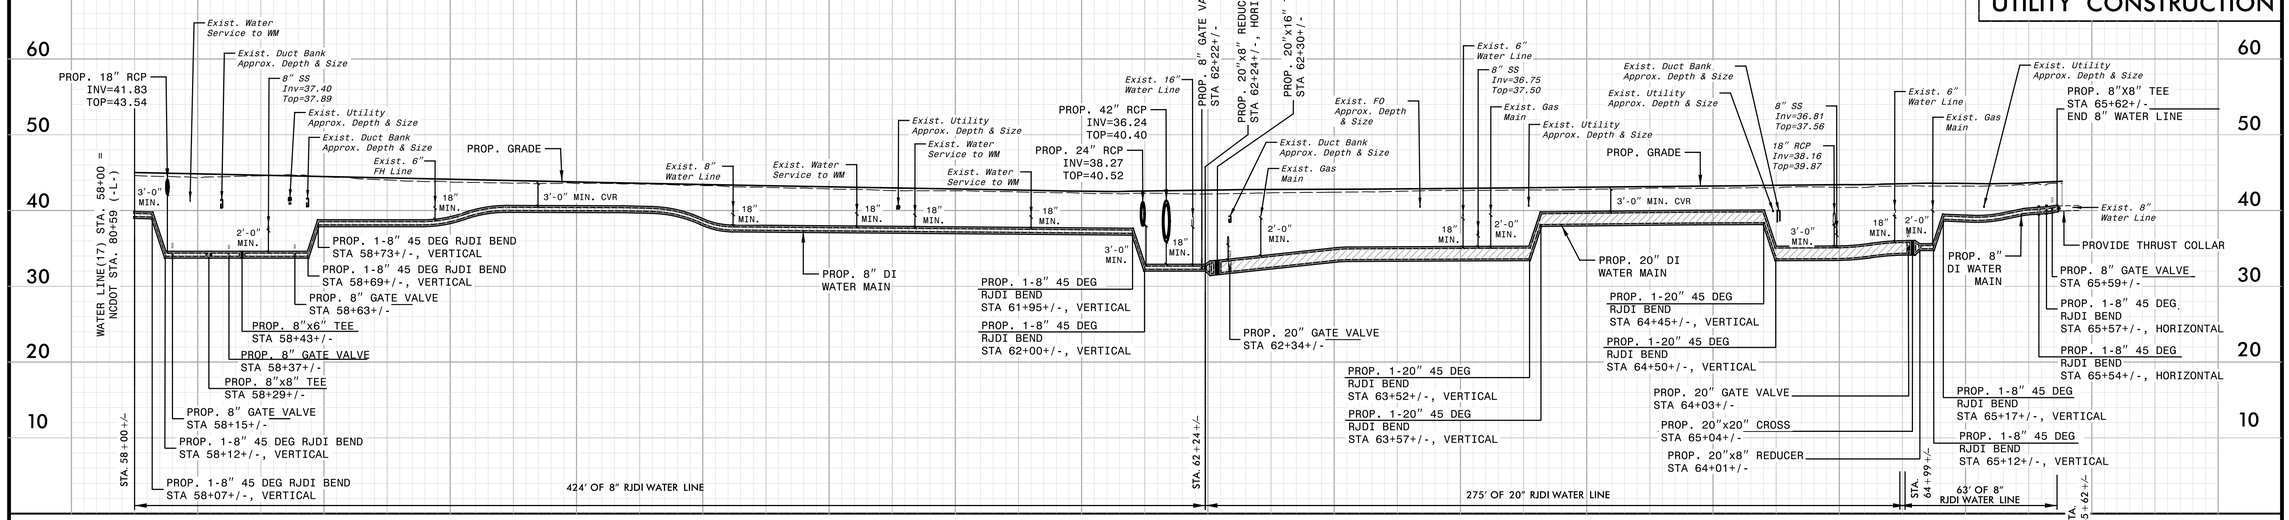

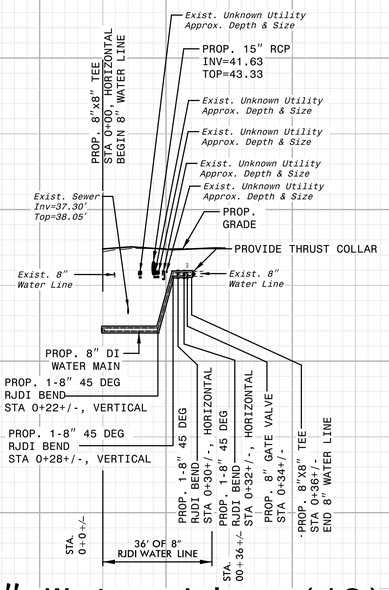

8″ Water Line (13)

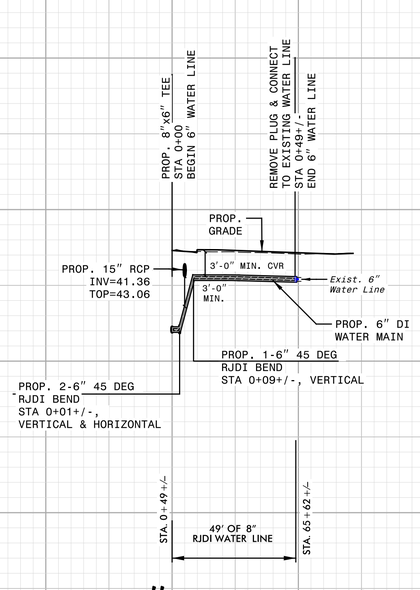

6″ Water Line (14)

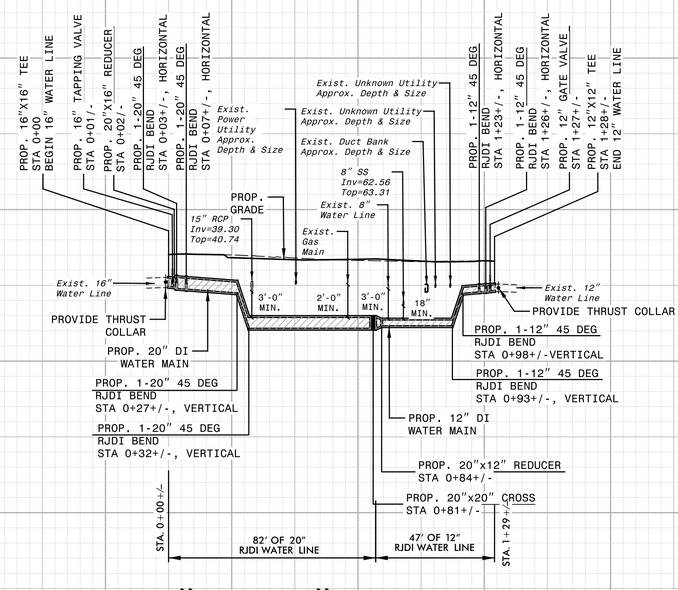

20″ & 12″ Water Line (15)

$$$$$SYSTIME$$$$$
$$$$$