DocuSign Envelope ID: B4D8ED1B-9E0C-4460-B145-AEFD8130B814

| PROJ. REFERENCE NO. | SHEET NO. |
|---|---|
| B-5737 | PMP-3 |

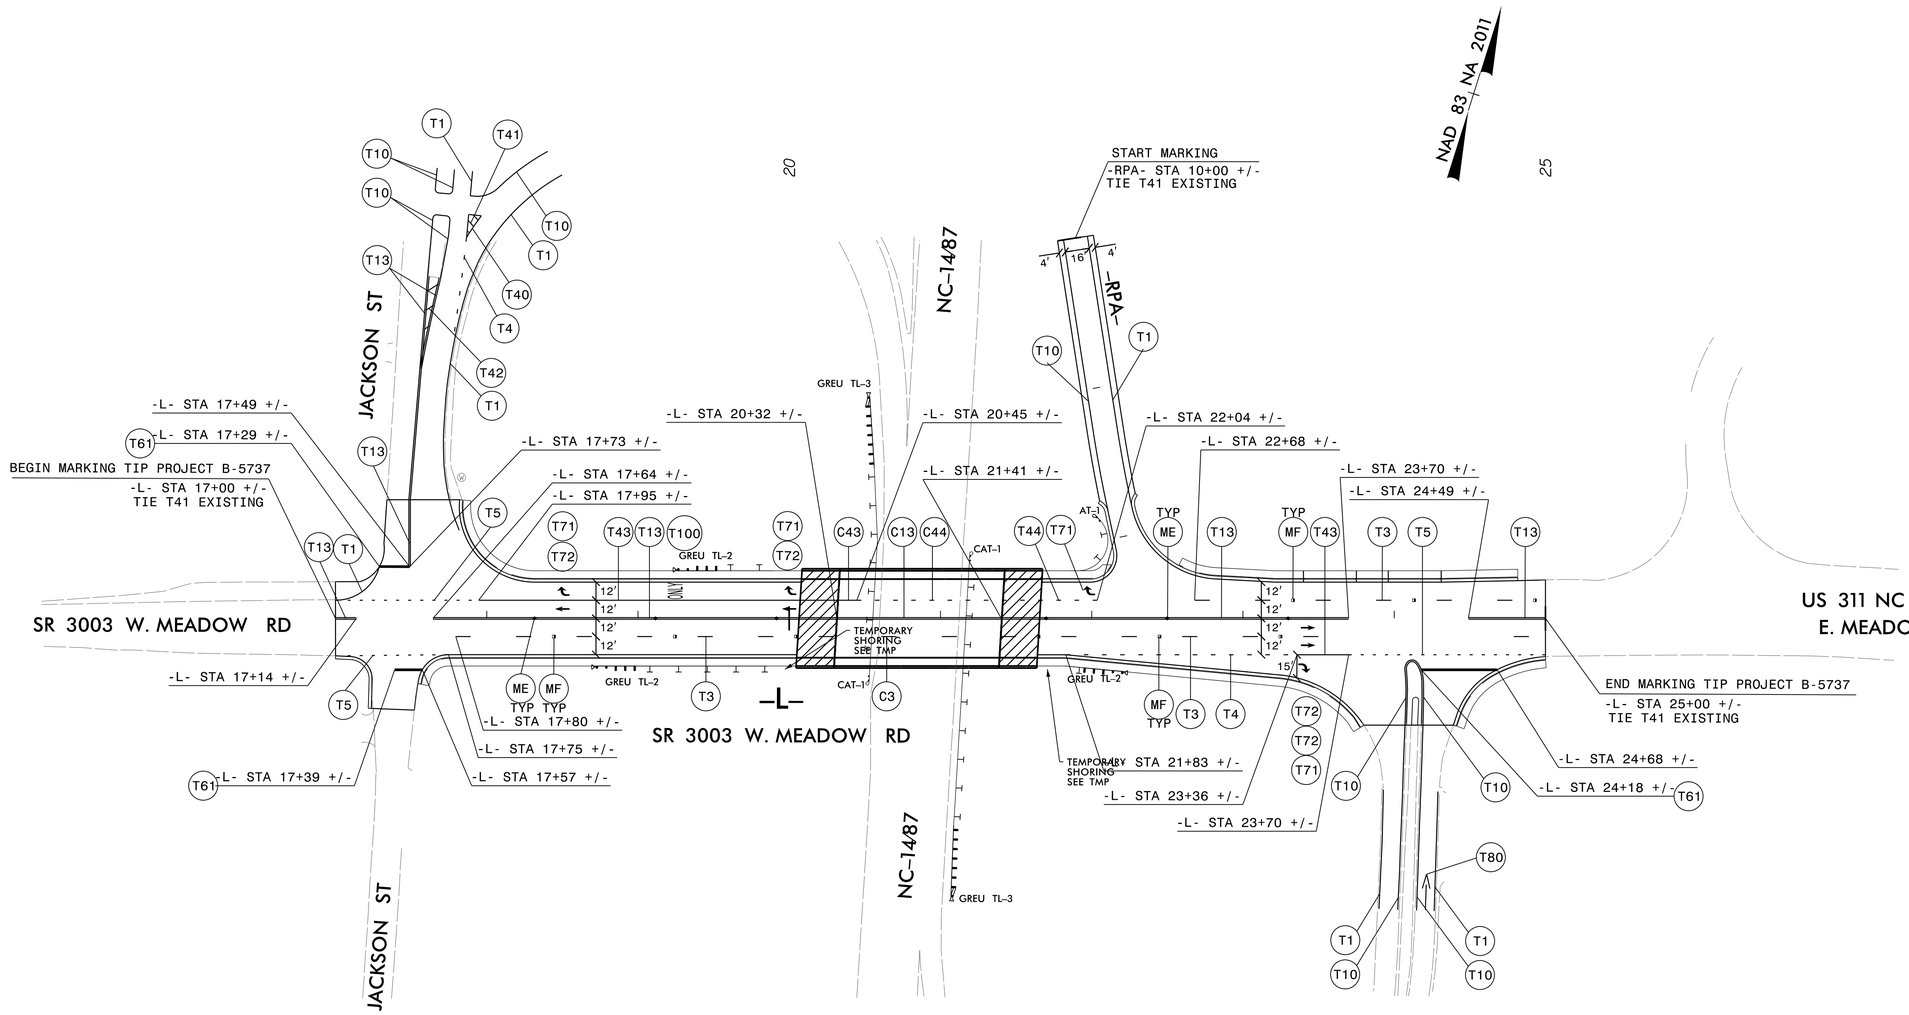


APPROVED: DocuSigned by: Trent Huffman 0C6C516E4527404...

DATE: 1/12/2022

SEAL

NORTH CAROLINA PROFESSIONAL SEAL 023912 ENGINEER TRENT E. HUFFMAN

**DOCUMENT NOT CONSIDERED FINAL UNLESS ALL SIGNATURES COMPLETED**

DIVISION OF HIGHWAYS · STATE OF NORTH CAROLINA · DEPARTMENT OF TRANSPORTATION · WORK ZONE TRAFFIC CONTROL

moffatt & nichol
4700 FALLS OF NEUSE ROAD, SUITE 300
RALEIGH, NORTH CAROLINA 27609
(919) 781-4626 VOICE (919) 781-4869 FAX (F-0105)

# FINAL PAVEMENT MARKING PLANS

11/30/2021
Q:\RA\100II-103\B5737\Traffic\PMP\B5737_pmp_pmp-03.dgn
gmodlin