DocuSign Envelope ID: 7CA5BA79-248D-45A3-AE35-52FDFF5F8447

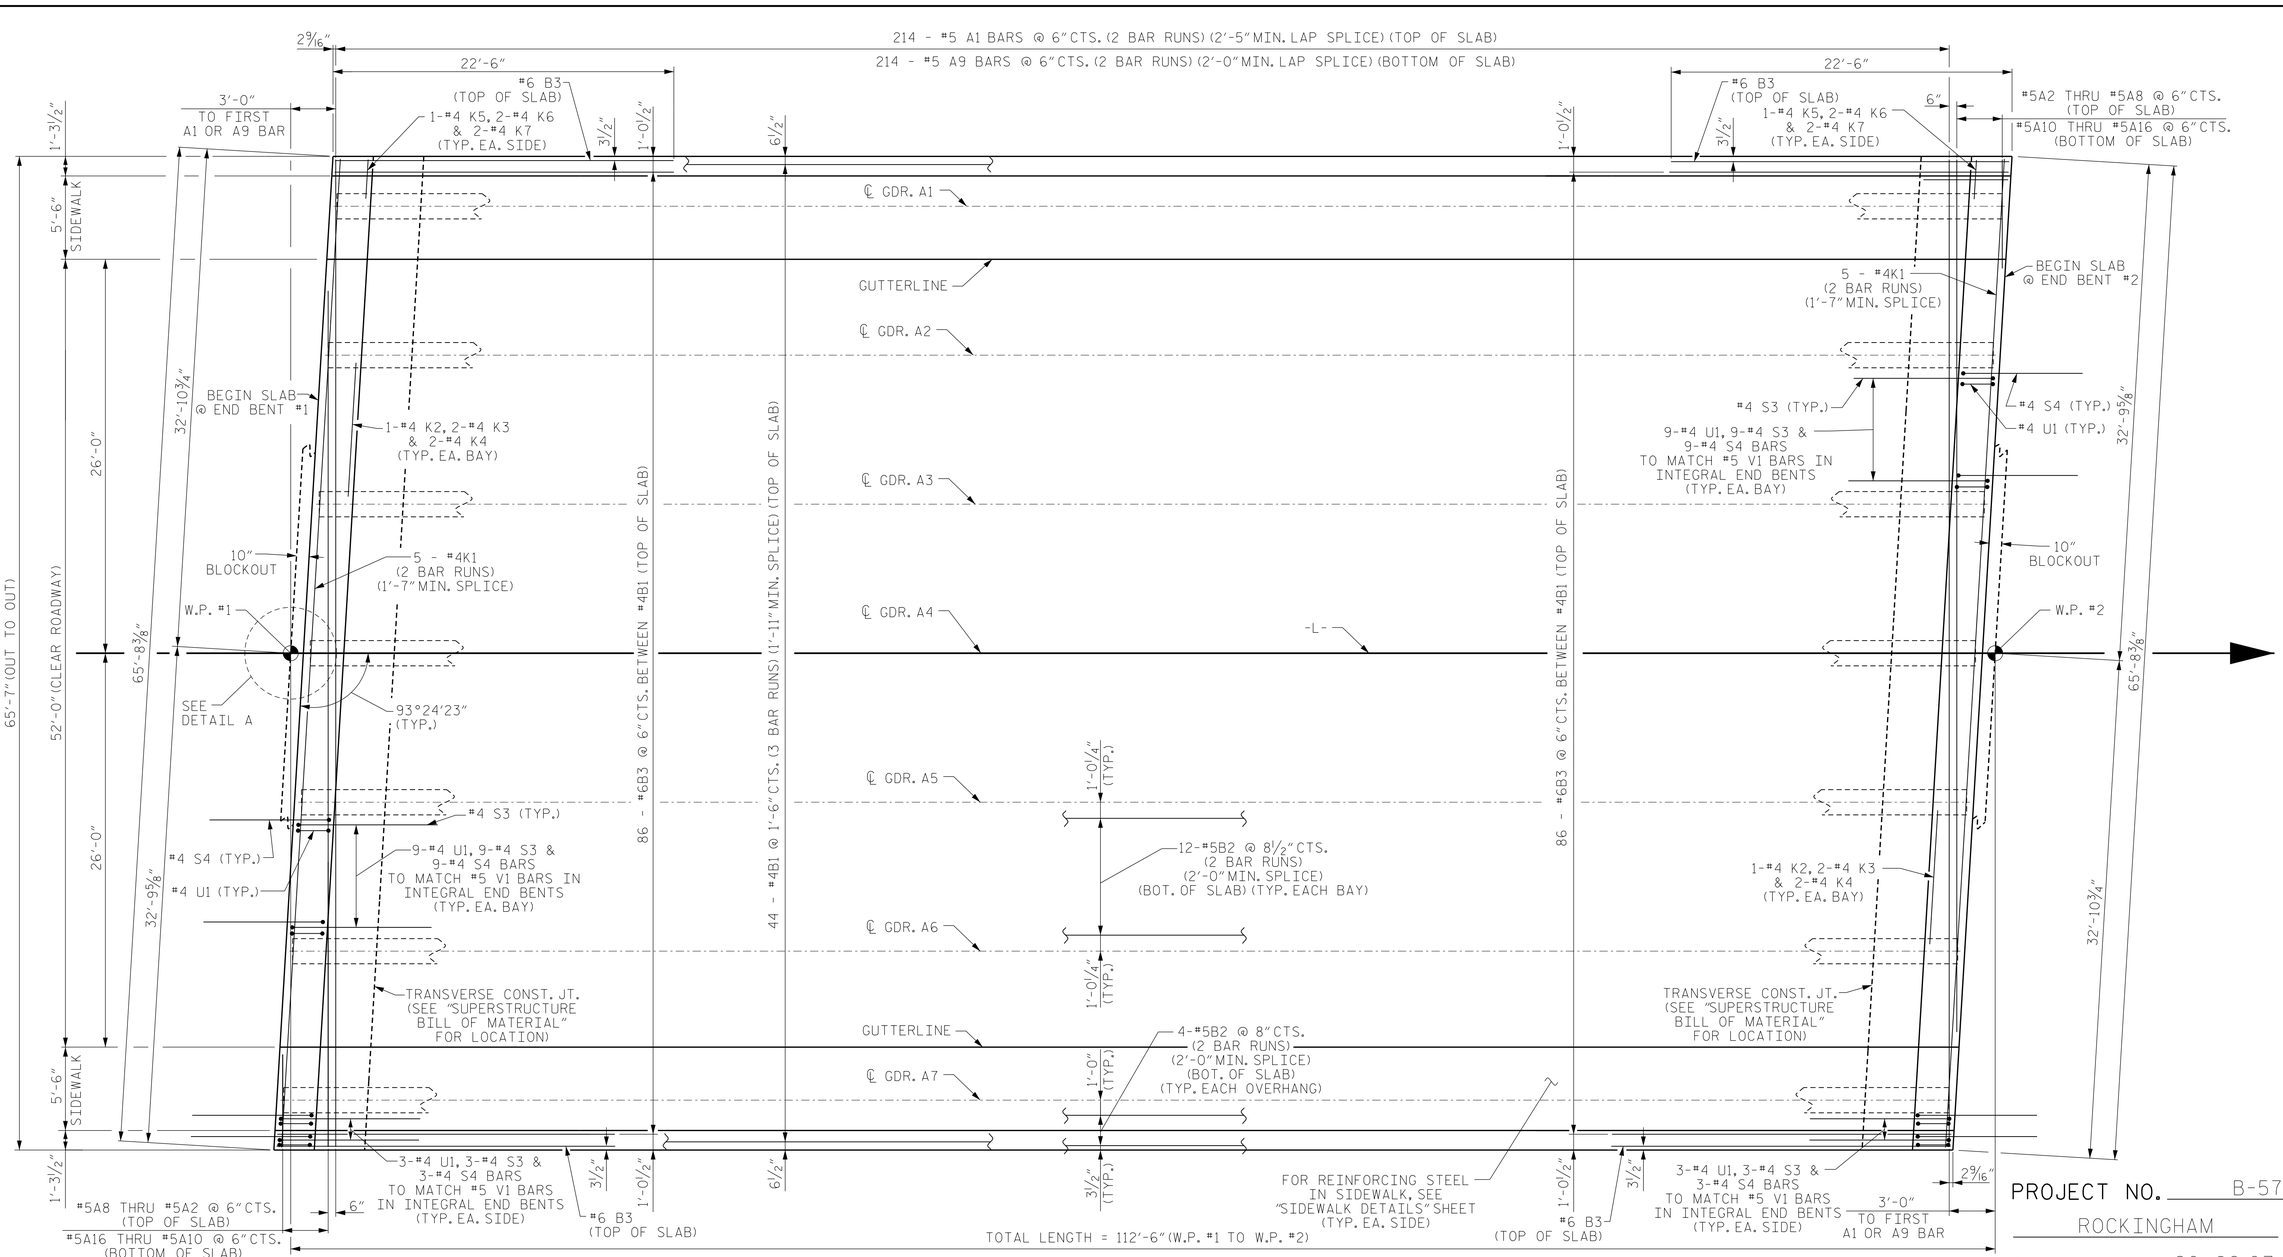

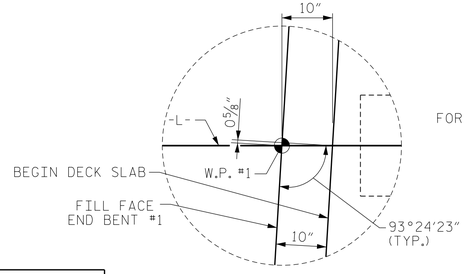

DETAIL A

END BENT #1 SHOWN, END BENT #2 SIMILAR

PLAN OF SPAN A

FOR LOCATION OF INTERMEDIATE DIAPHRAGMS, SEE "FRAMING PLAN".
FOR PARAPET REINFORCING STEEL AND DETAILS, SEE "3 BAR METAIL RAIL" SHEETS.

PROJECT NO. B-5737

ROCKINGHAM COUNTY

STATION: 20+86.07 -L-

STATE OF NORTH CAROLINA
DEPARTMENT OF TRANSPORTATION
RALEIGH

PLAN OF SPAN
SPAN "A"

NORTH CAROLINA PROFESSIONAL SEAL 037760 ENGINEER PAUL L. JACOB
1/13/2022

DRAWN BY :	J. LOFTUS — DATE : 03-2021
CHECKED BY :	P. JACOB — DATE : 07-2021
DESIGN ENGINEER OF RECORD:	J. LOFTUS — DATE : 04-2021

moffatt & nichol
4700 FALLS OF NEUSE ROAD, SUITE 300
RALEIGH, NORTH CAROLINA 27609
(919) 781-4626 VOICE (919) 781-4869 FAX
NC License NO.: F-0105

DOCUMENT NOT CONSIDERED FINAL UNLESS ALL SIGNATURES COMPLETED

REVISIONS						SHEET NO.
NO.	BY:	DATE:	NO.	BY:	DATE:	S-7
1			3			TOTAL SHEETS
2			4			29

1/12/2022
G:\RA\10011-103\B5737\Structures\01-CADD\03.FinalDrawings\401_013_B5737_SMU_S101_007_780108.dgn
pjacob