DocuSign Envelope ID: 95935EA3-B55D-41D1-9D32-096A1EE1CF2D

PROJECT REFERENCE NO.	SHEET NO.
B-5694	5
R/W SHEET NO.	
ROADWAY DESIGN ENGINEER	HYDRAULICS ENGINEER
4/4/2022	4/4/2022

DOCUMENT NOT CONSIDERED FINAL UNLESS ALL SIGNATURES COMPLETED

KCI
http://www.kci.com
Engineers • Planners • Scientists • Construction Managers
4505 Falls of Neuse Road, Suite 400
Raleigh, NC 27609
Phone (919) 783-9214 • Fax (919) 783-9266

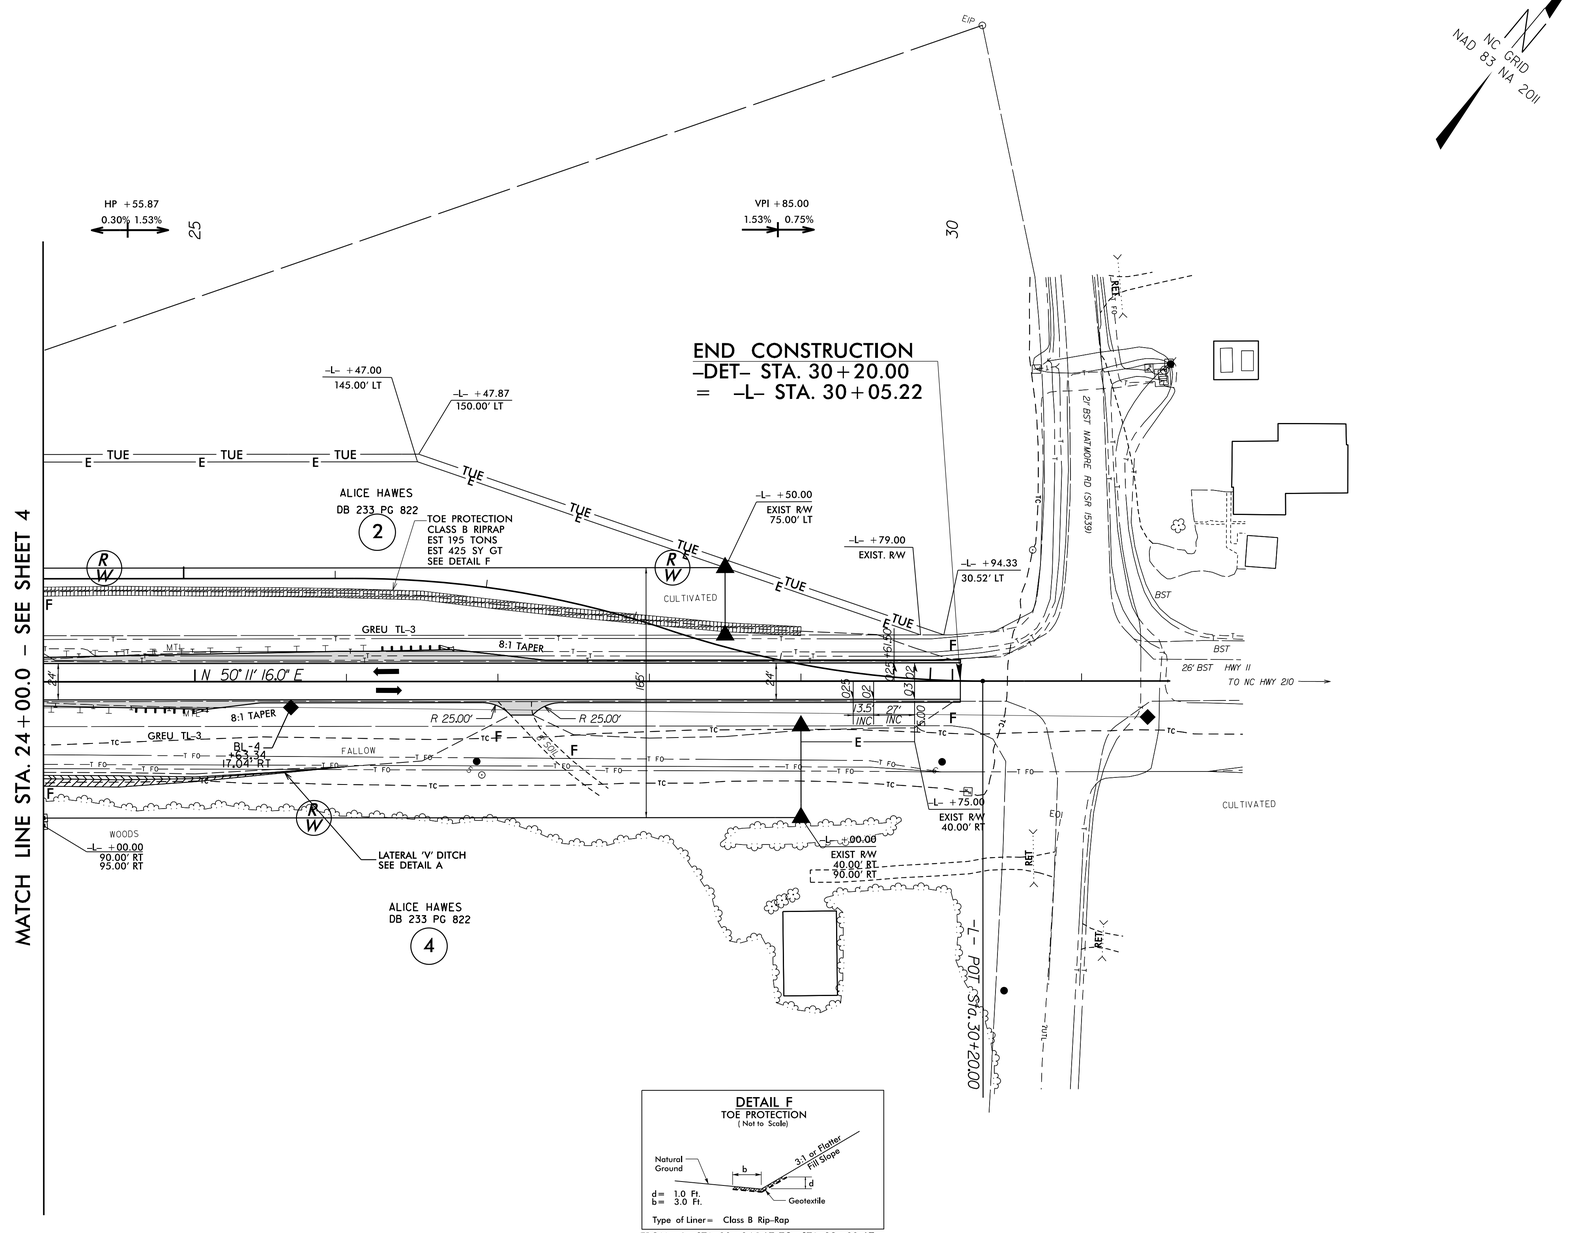

DETAIL F
TOE PROTECTION
(Not to Scale)

d = 1.0 Ft.
b = 3.0 Ft.
Type of Liner = Class B Rip-Rap
FROM -L- STA. 23+84.1 LT TO STA. 29+00 LT

FOR -L- PROFILE SEE SHEET 8
FOR DETOUR SEE SHEETS 6/7

REVISIONS

8/17/99

08-FEB-2022 14:00
B-5694_Rdy_psh_1.dgn