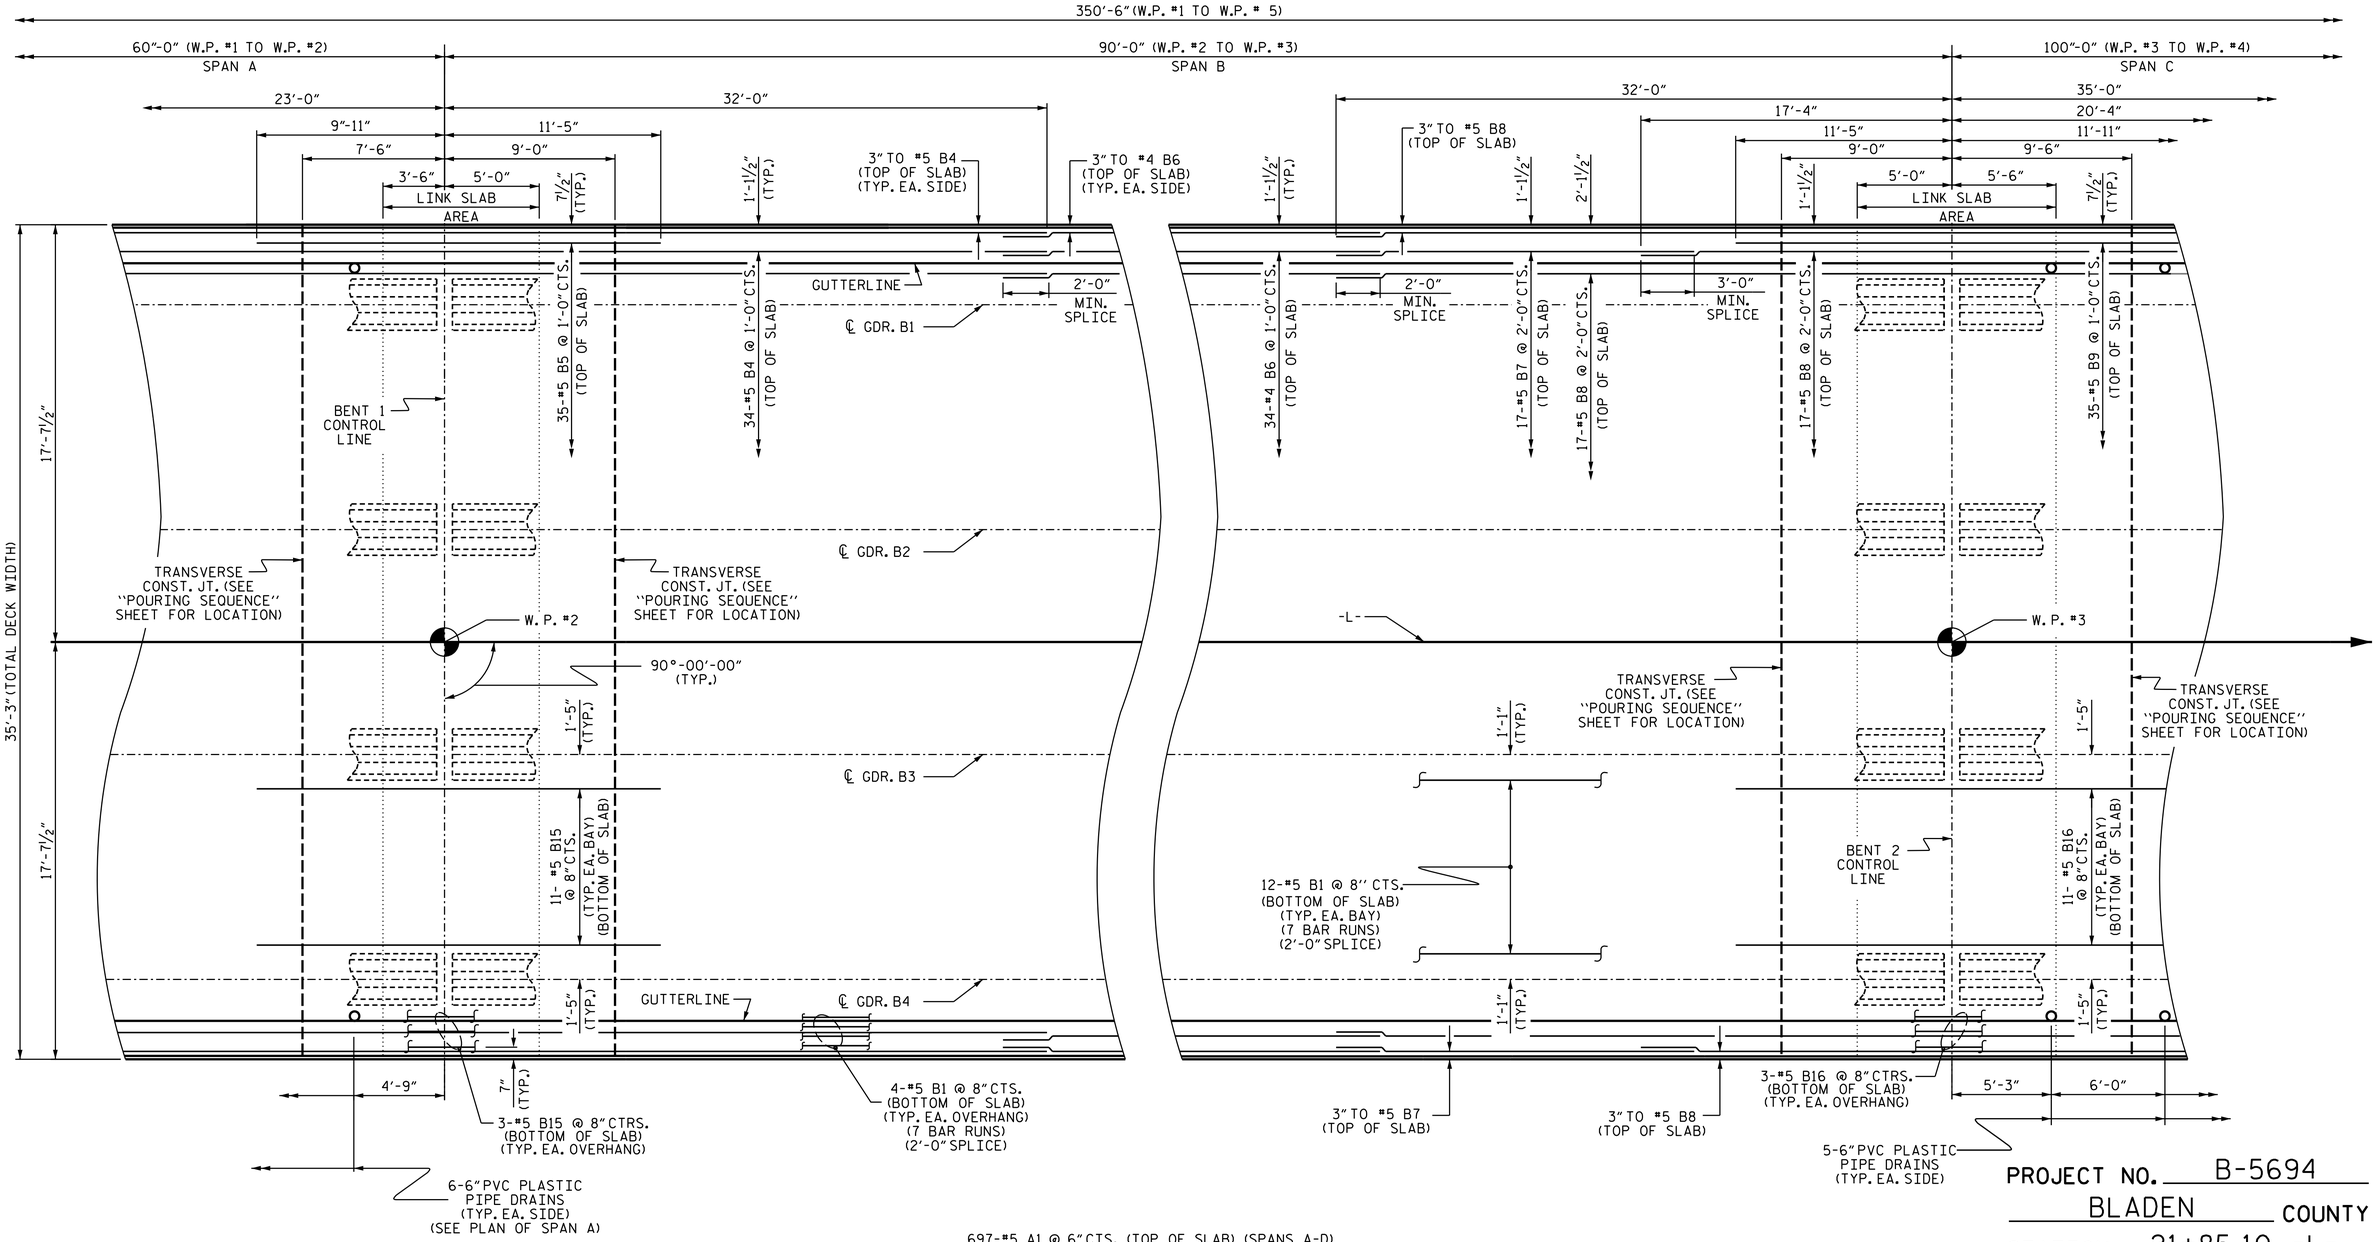


# PLAN OF SPAN B

PROJECT NO. B-5694

BLADEN COUNTY

STATION: 21+85.10 -L-

SHEET 2 OF 4

STATE OF NORTH CAROLINA
DEPARTMENT OF TRANSPORTATION
RALEIGH

SUPERSTRUCTURE
PLAN OF SPANS

NORTH CAROLINA PROFESSIONAL SEAL 030024 ENGINEER ASTER G. ABRAHA

Docusigned by: Aster Abraha DDA094AED5104FD...
04/26/2022

DOCUMENT NOT CONSIDERED FINAL UNLESS ALL SIGNATURES COMPLETED

| REVISIONS | | | | | | SHEET NO. |
|---|---|---|---|---|---|---|
| NO. | BY: | DATE: | NO. | BY: | DATE: | S-9 |
| 1 | | | 3 | | | TOTAL SHEETS |
| 2 | | | 4 | | | 37 |

DRAWN BY : A. Y. GODFREY DATE : 07/2020
CHECKED BY : S. WANCE DATE : 09/2020
DESIGN ENGINEER OF RECORD: M. M. AHMED DATE : 08/2019

4/20/2022
R:\Structures\Plans\OBD\401_B5694_SMU_ S2_S08_080051.dgn
aygodfrey