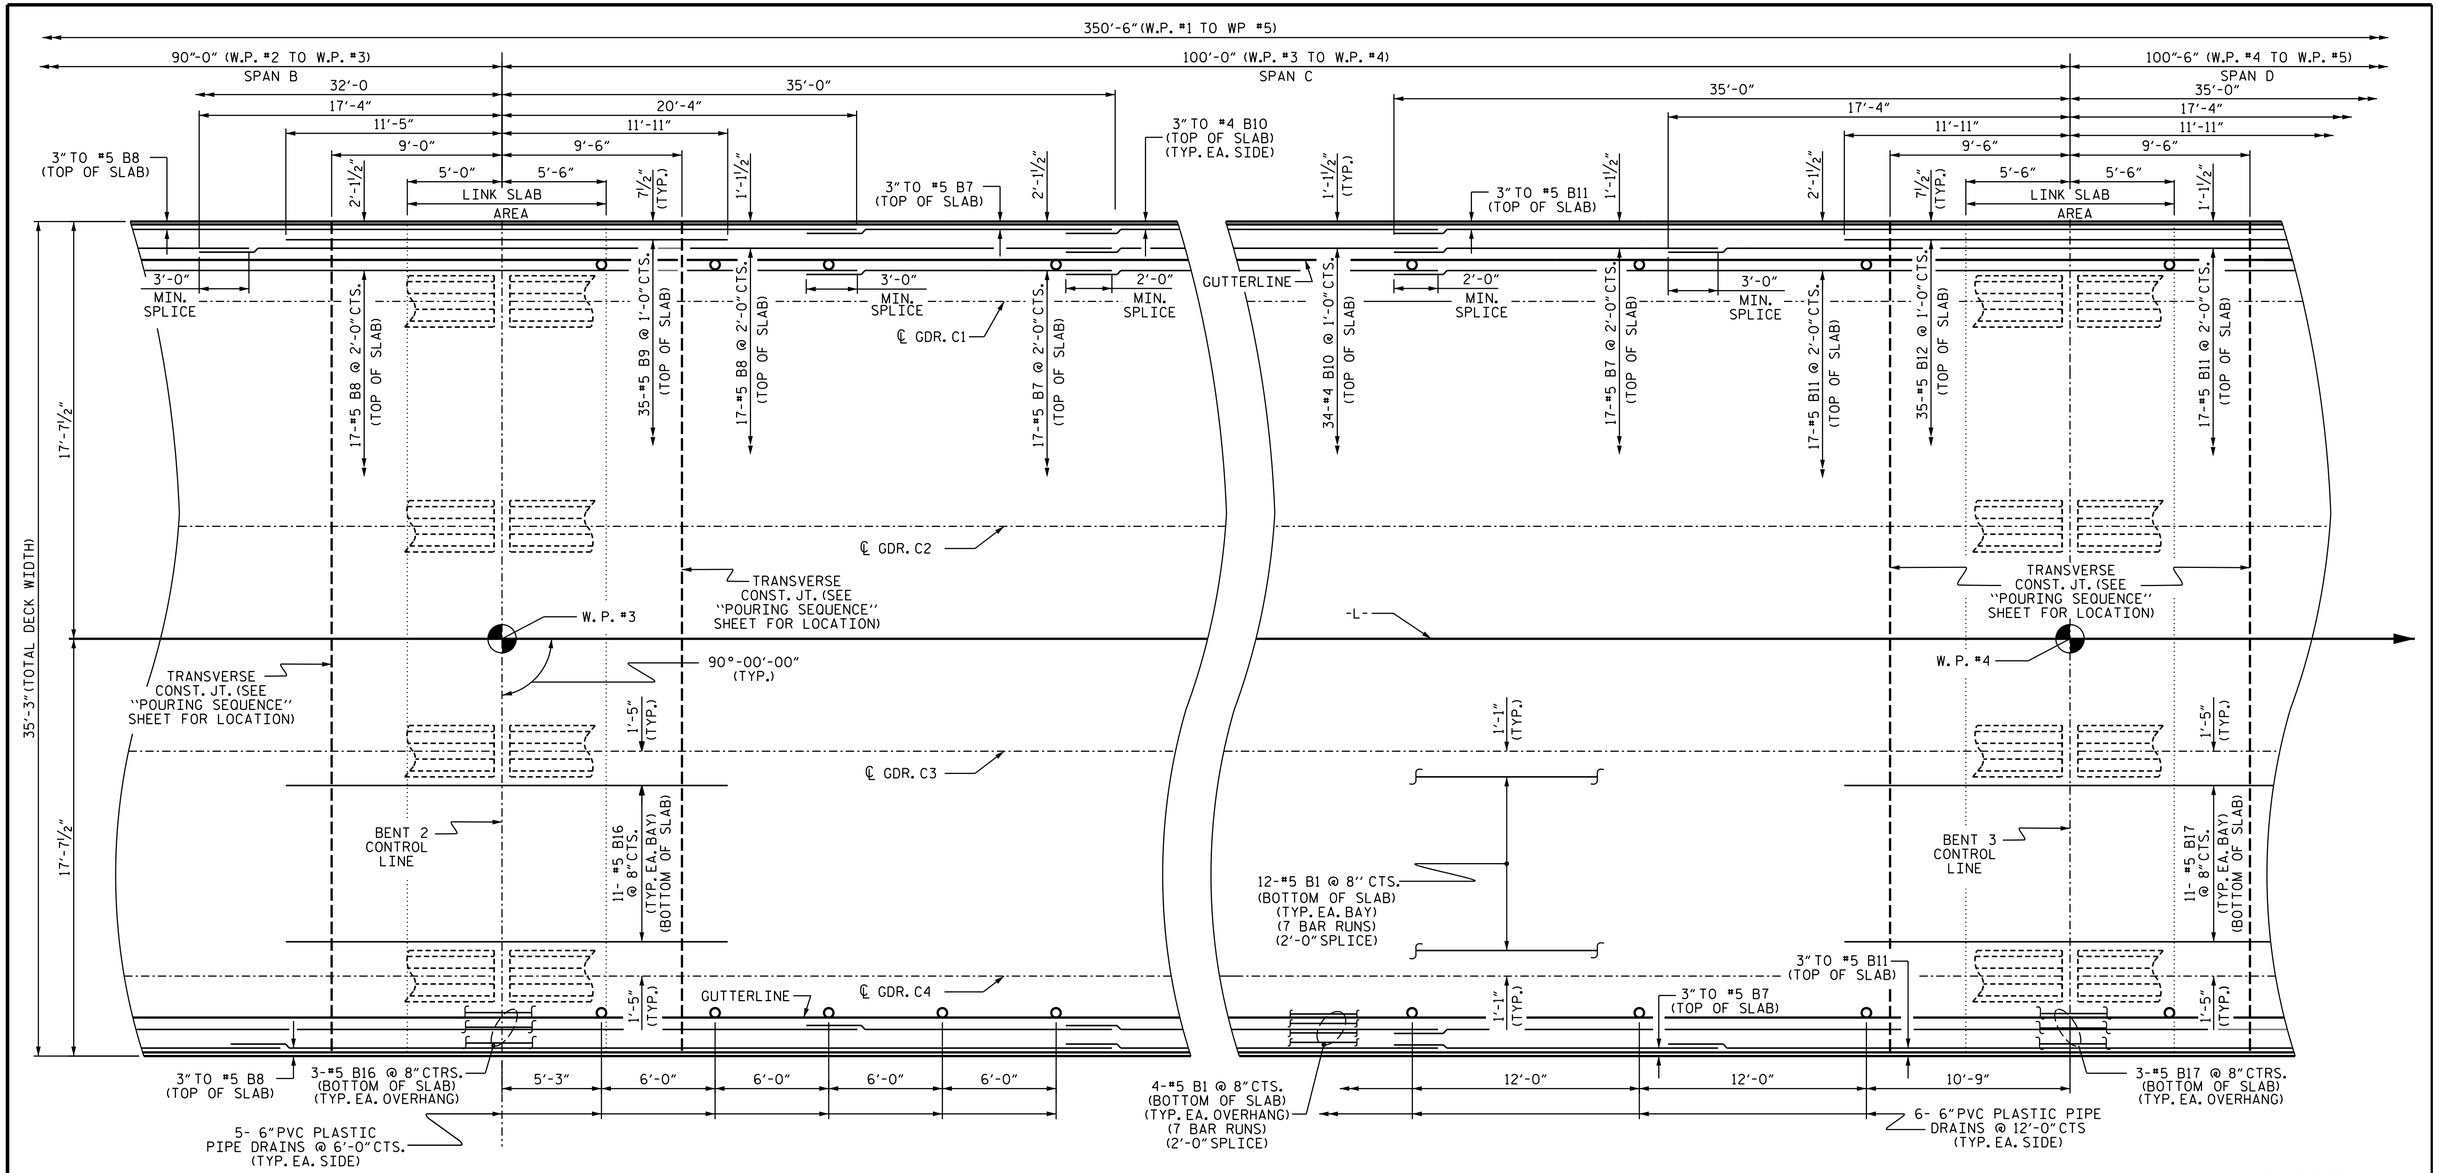

PLAN OF SPAN C

PROJECT NO. B-5694

BLADEN COUNTY

STATION: 21+85.10 -L-

SHEET 3 OF 4

STATE OF NORTH CAROLINA
DEPARTMENT OF TRANSPORTATION
RALEIGH

SUPERSTRUCTURE
PLAN OF SPANS

NORTH CAROLINA PROFESSIONAL SEAL 030024 ENGINEER ASTER G. ABRAHA

Aster Abraha
DDA094AED5104FD...
04/26/2022

DOCUMENT NOT CONSIDERED FINAL UNLESS ALL SIGNATURES COMPLETED

REVISIONS						SHEET NO.
NO.	BY:	DATE:	NO.	BY:	DATE:	S-10
1			3			TOTAL SHEETS
2			4			37

DRAWN BY : A. Y. GODFREY DATE : 07/2020
CHECKED BY : S. WANCE DATE : 09/2020
DESIGN ENGINEER OF RECORD: M. M. AHMED DATE : 08/2019

4/20/2022
R:\Structures\Plans\0BD\401_B5694_SMU_ S3_S09_080051.dgn
aygodfrey