DocuSign Envelope ID: E5B797FE-D01D-4EB4-B7A7-8D808375578F

8/17/99

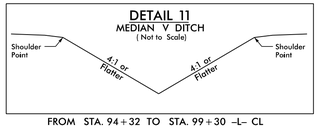

FROM STA. 94+32 TO STA. 99+30 –L– CL

NV5 ENGINEERS & CONSULTANTS, INC.
3300 REGENCY PARKWAY, SUITE 100
CARY, NC 27518
P: 919.851.1912 www.NV5.com
NC License # F-1333
formerly CALYX Engineers & Consultants

PROJECT REFERENCE NO.	SHEET NO.
R–5819 /R–5820	12
R/W SHEET NO.	

ROADWAY DESIGN ENGINEER
4/13/2022
NORTH CAROLINA PROFESSIONAL SEAL 017265 ENGINEER STEVE ANTHONY DRUM
DocuSigned by: Steve Anthony Drum
0AE0D0D94F447...

HYDRAULICS ENGINEER
4/13/2022
NORTH CAROLINA PROFESSIONAL SEAL 039102 ENGINEER BRANDON T. BARHAM
DocuSigned by: Brandon Barham
0A8D0D0D4F447...

DOCUMENT NOT CONSIDERED FINAL UNLESS ALL SIGNATURES COMPLETED

NAD 83/NA 2011

32

RMS TIMBERLANDS, LLC
RB 885 PG 514
PB 72 PG 43

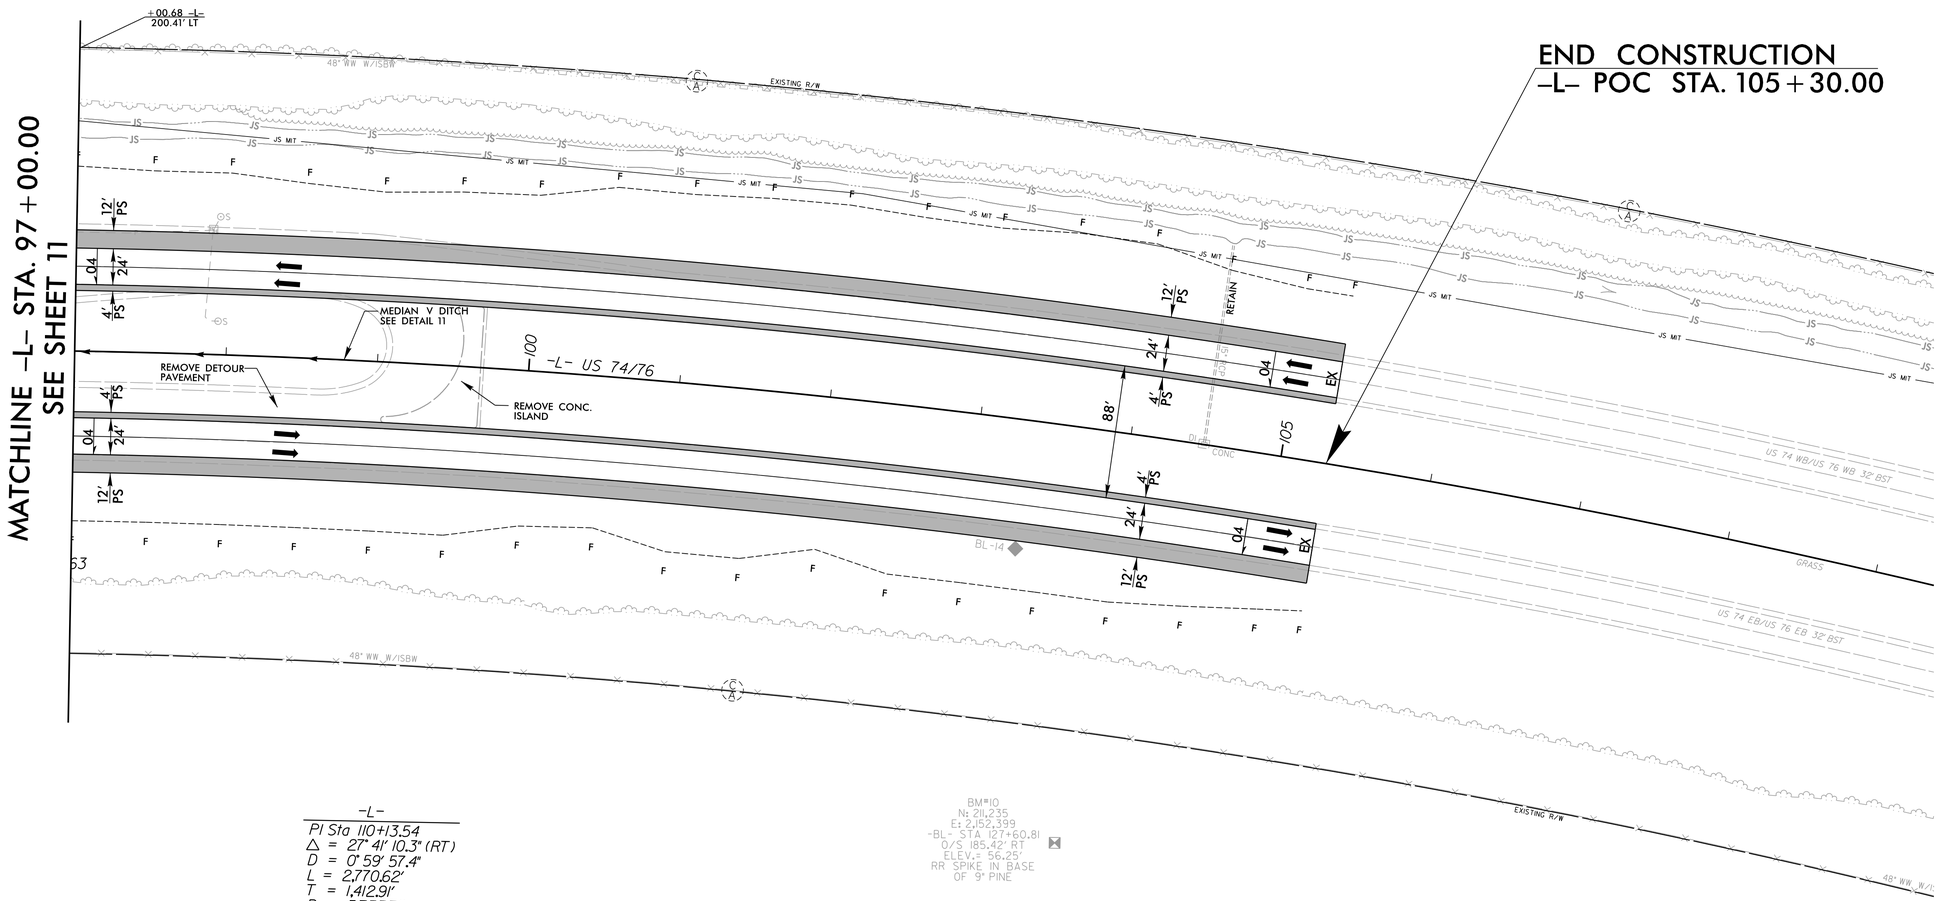

–L–
PI Sta 110+13.54
△ = 27° 41' 10.3" (RT)
D = 0° 59' 57.4"
L = 2,770.62'
T = 1,412.91'
R = 5,733.71'

BM#10
N: 211,235
E: 2,152,399
-BL- STA 127+60.81
O/S 185.42' RT
ELEV.= 56.25'
RR SPIKE IN BASE
OF 9" PINE

CAROLINA MEDICAL CENTER, PA
RB 796 PG 123
PB 70 PG 66

WOODED

NOTES:
PROP PAVED SHOULDER
FOR –L– PROFILE, SEE SHEET 31

2/15/2022
R:\Roadway\Proj\R5819_R5820_RDY_PSH12.dgn
ranstanburg