DocuSign Envelope ID: E5B797FE-D01D-4EB4-B7A7-8D808375578F

5/28/99

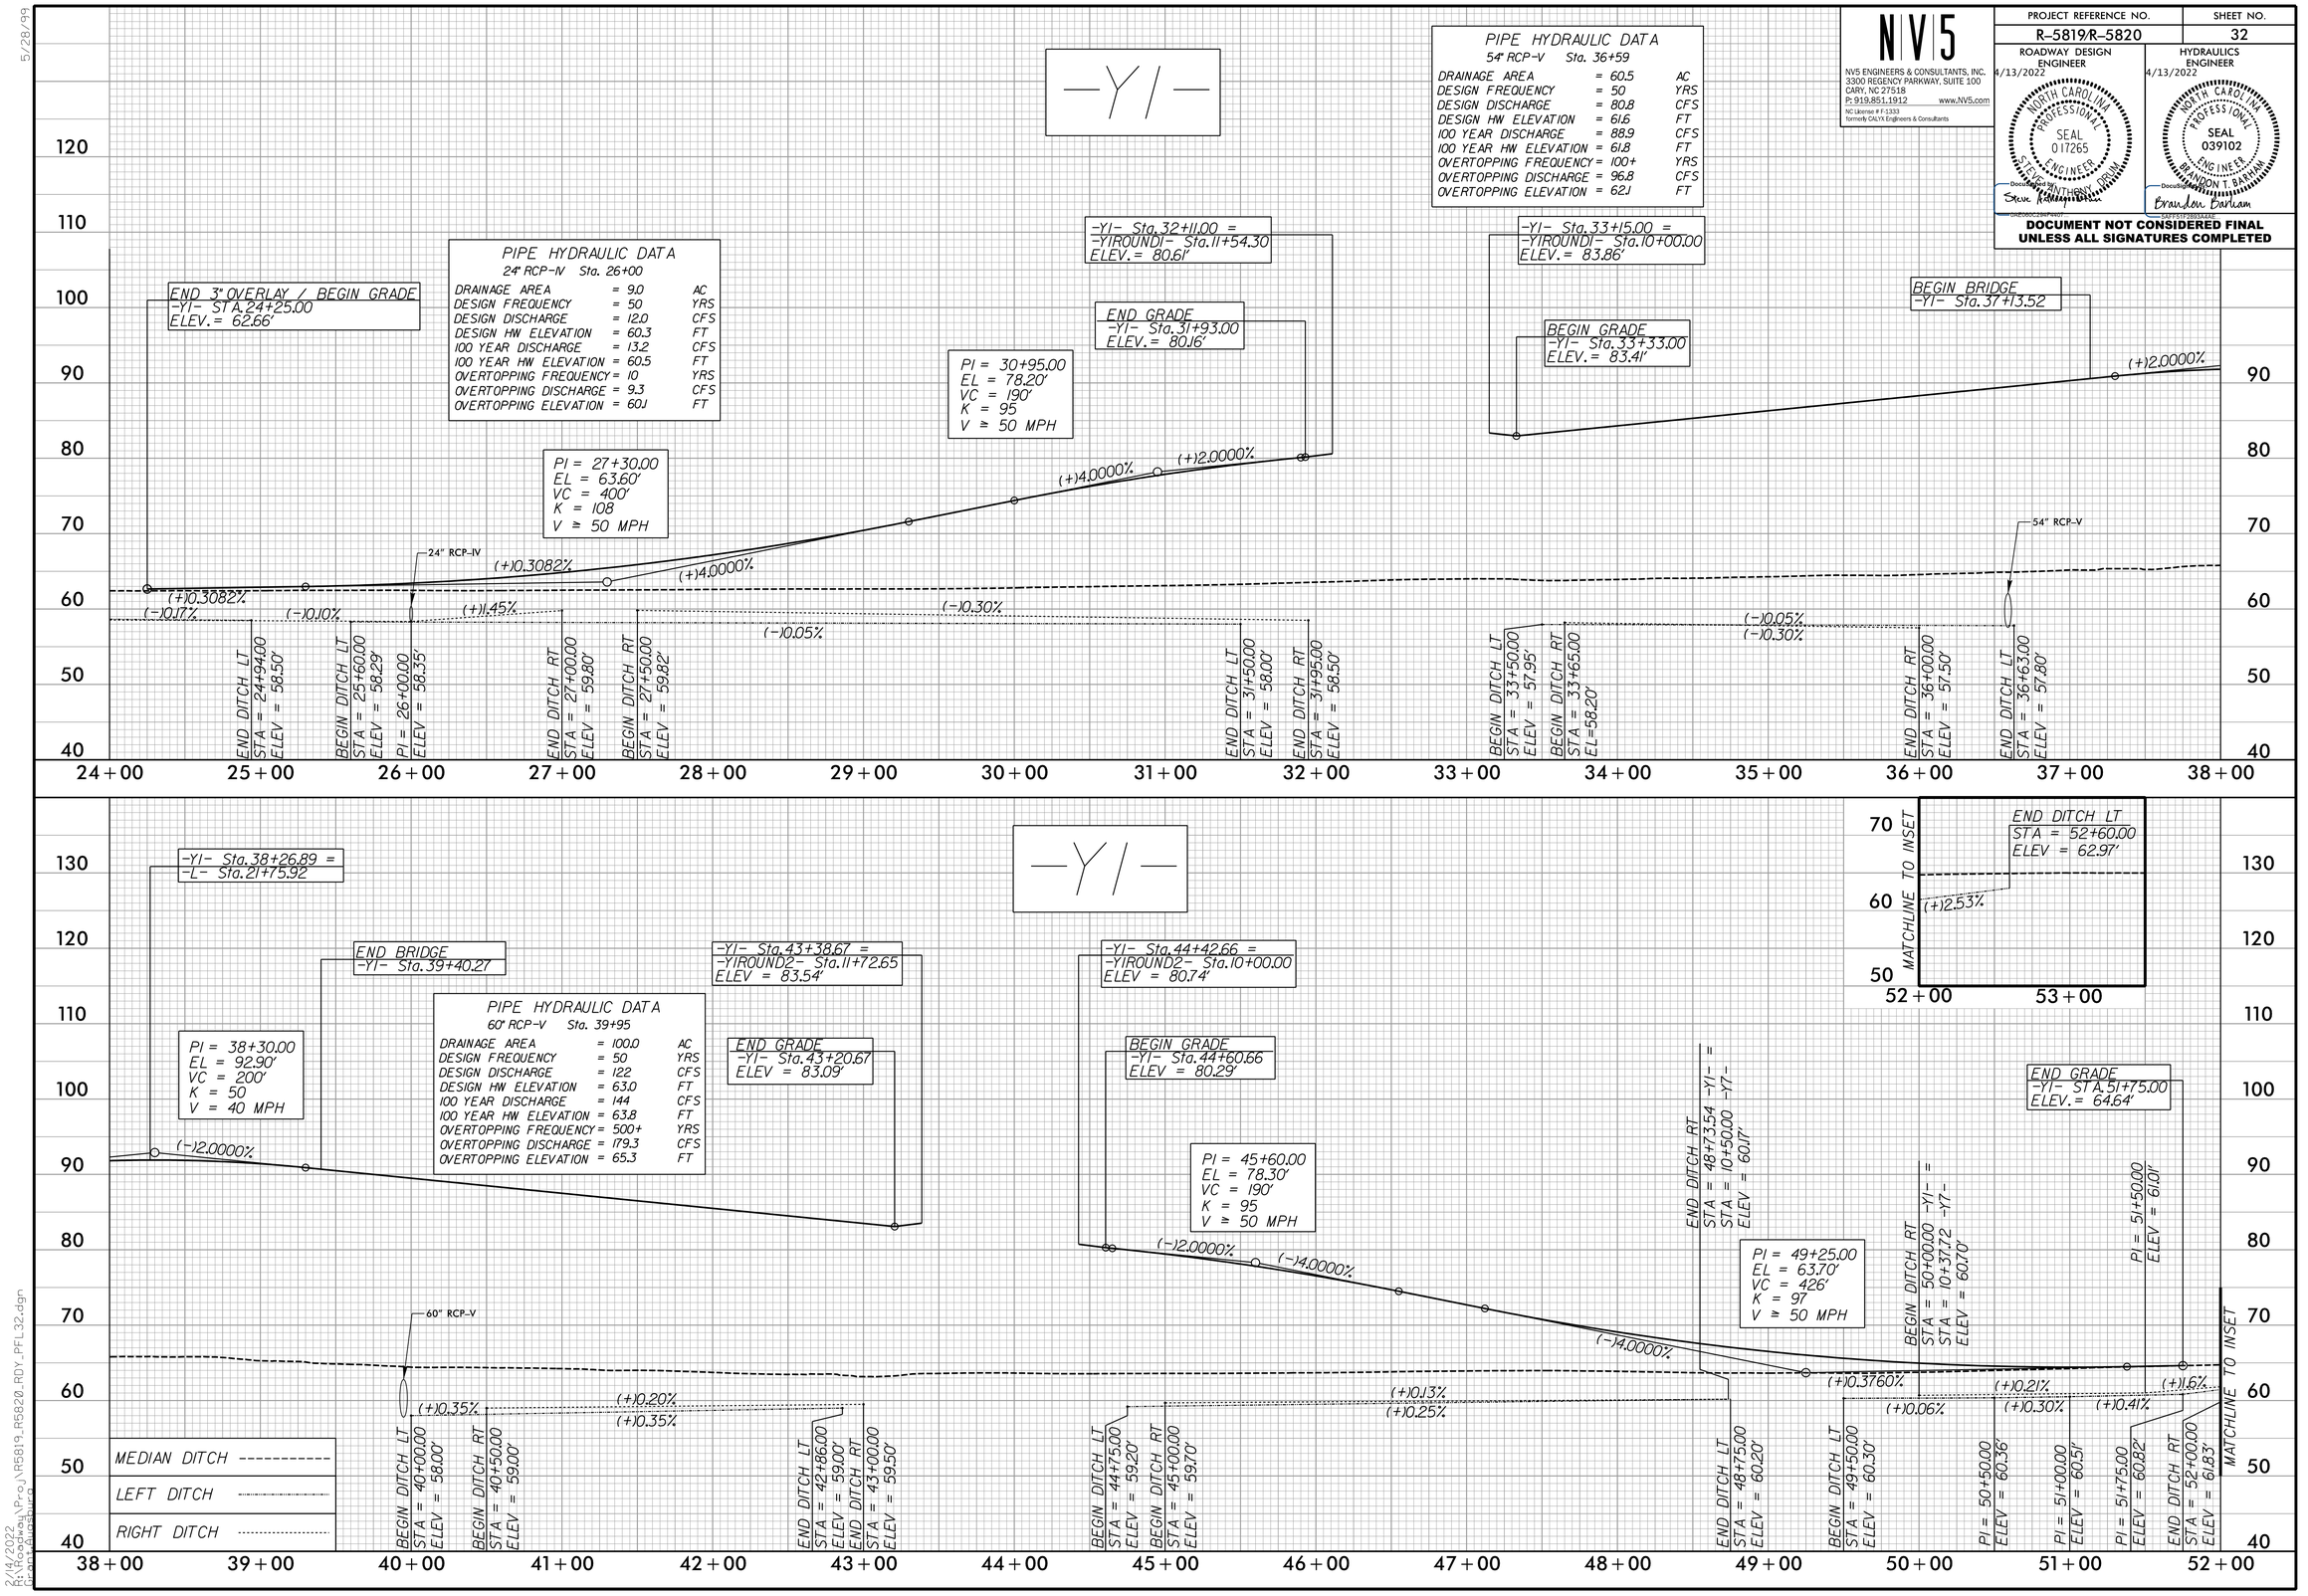

NV5 ENGINEERS & CONSULTANTS, INC.
3300 REGENCY PARKWAY, SUITE 100
CARY, NC 27518
P: 919.851.1912 www.NV5.com
NC License # F-1333
formerly CALYX Engineers & Consultants

PROJECT REFERENCE NO.	SHEET NO.
R-5819/R-5820	32

ROADWAY DESIGN ENGINEER
4/13/2022
NORTH CAROLINA PROFESSIONAL SEAL 017265 ENGINEER STEVEN R. ANTHONY BARHAM
DocuSigned by: Steven Barham
ONE060CC29AF407...

HYDRAULICS ENGINEER
4/13/2022
NORTH CAROLINA PROFESSIONAL SEAL 039102 ENGINEER BRANDON T. BARNHARDT
DocuSigned by: Brandon Barham
5A1E1F1B8D4A4E...

DOCUMENT NOT CONSIDERED FINAL UNLESS ALL SIGNATURES COMPLETED

2/14/2022
R:\Roadway\Proj\R5819_R5820_RDY_PFL_32.dgn
gjordan@ghanbur.com