DocuSign Envelope ID: E5B797FE-D01D-4EB4-B7A7-8D808375578F

5/28/99

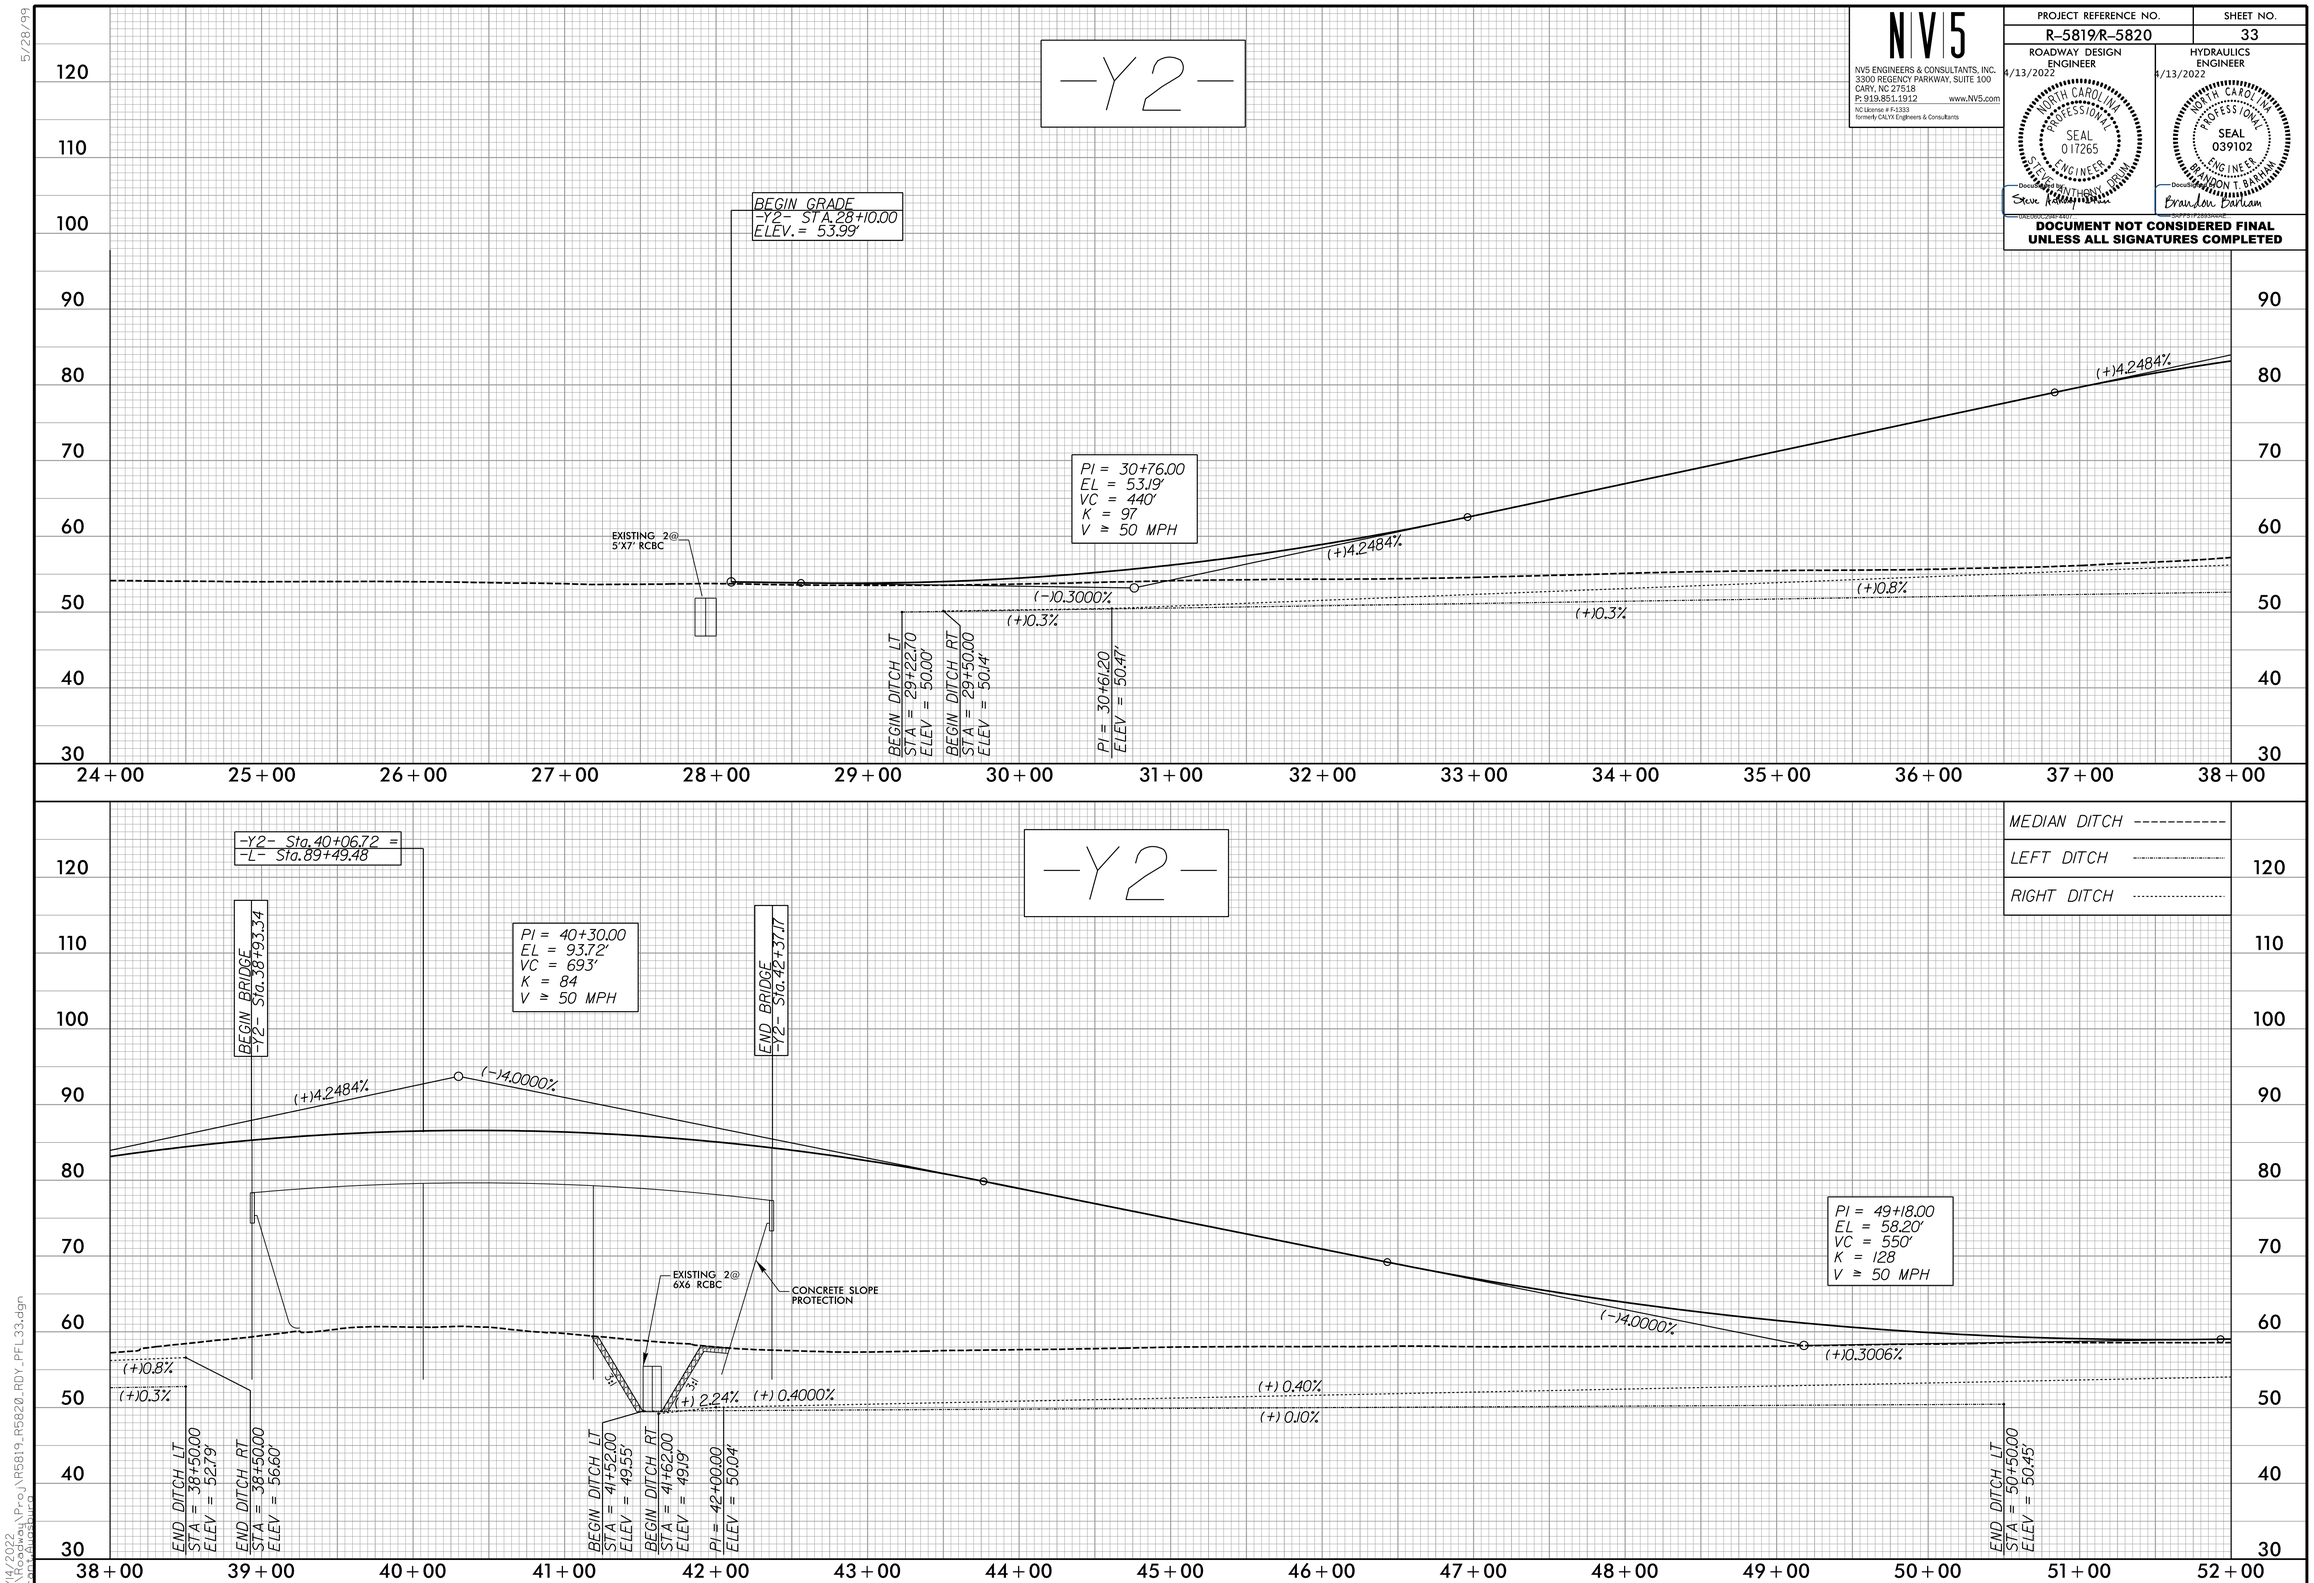

NV5

NV5 ENGINEERS & CONSULTANTS, INC.
3300 REGENCY PARKWAY, SUITE 100
CARY, NC 27518
P: 919.851.1912 www.NV5.com
NC License # F-1333
formerly CALYX Engineers & Consultants

PROJECT REFERENCE NO.	SHEET NO.
R-5819/R-5820	33

ROADWAY DESIGN ENGINEER
4/13/2022
NORTH CAROLINA PROFESSIONAL SEAL 017265 ENGINEER STEVE ANTHONY DRUM
Steve Anthony Drum
UAE0604-2487-4407

HYDRAULICS ENGINEER
4/13/2022
NORTH CAROLINA PROFESSIONAL SEAL 039102 ENGINEER BRANDON T. BARHAM
Brandon Barham
SAFF-PIP-2593-0606

DOCUMENT NOT CONSIDERED FINAL UNLESS ALL SIGNATURES COMPLETED

2/14/2022
R:\Roadway\Proj\R5819_R5820_RDY_PFL33.dgn
Grant.Augsburg