6/2/99

I, C. Andrew Heath Jr. , certify that the right of way and permanent easement monumentation for this project shown herein was completed under my direct and responsible charge from an actual survey made under my supervision; that all horizontal closures had a minimum ratio of precision of 1:10,000 (Class A). Field work was performed from 02/01/2022 to 03/03/2022, and all coordinates are based on NAD83/2011; That this survey was performed to meet the requirements of 21NCAC 56.1600 as applicable.

This 15th day of March, 2022.

DocuSigned by:
C. Andrew Heath Jr.
C. ANDREW HEATH JR.
Professional Land Surveyor L-3281

PROJECT REFERENCE NO.	SHEET NO.
R-5819/R-5820	RW22

Location and Surveys

NV5 ENGINEERS & CONSULTANTS, INC.
3300 REGENCY PARKWAY, SUITE 100
CARY, NC 27518
P: 919.851.1912 www.NV5.com
NC License # F-1533
formerly OKLN Engineers & Consultants

PROJECT SURVEYOR

NORTH CAROLINA PROFESSIONAL SEAL L-3281 LAND SURVEYOR ANDREW HEATH, JR.

DOCUMENT NOT CONSIDERED FINAL UNLESS ALL SIGNATURES COMPLETED

NAD 83/NA 2011

-Y7-
PI Sta 47+44.93
△ = 21° 23' 05.4" (LT)
D = 3° 47' 39.9"
L = 563.59'
T = 285.11'
R = 1,510.00'
SE = 05

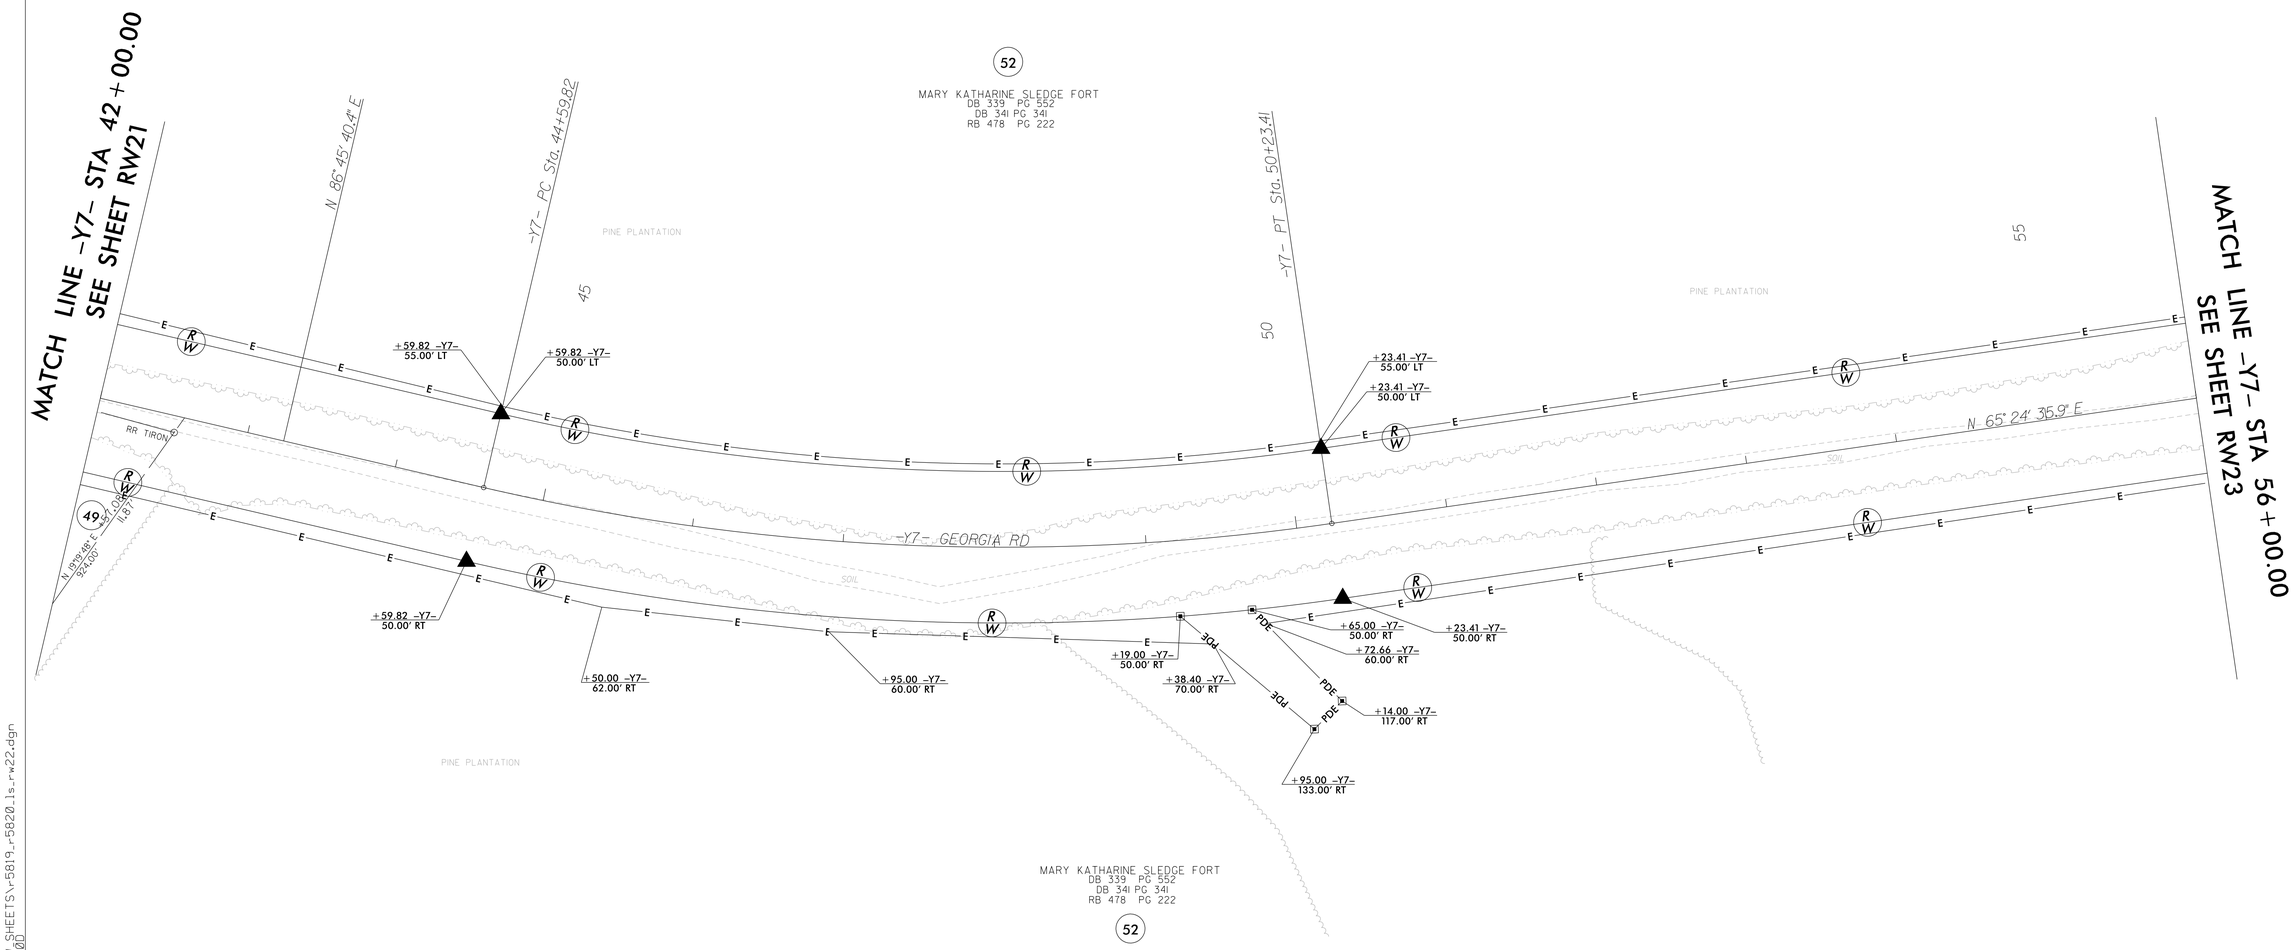

NOTES:

1. IF FURTHER INFORMATION REGARDING PROJECT CONTROL IS NEEDED PLEASE CONTACT THE LOCATION AND SURVEYS UNIT.
2. PROJECT CONTROL WAS ESTABLISHED USING GNSS, THE GLOBAL NAVIGATION SATELLITE SYSTEM.
3. RIGHT OF WAY MONUMENTATION ESTABLISHED FEBRUARY 2022 TO MARCH 2022 .

15-MAR-2022 14:38
C:\Projects\2021014.87\SUR\RW SHEETS\r-5819_r-5820_ls_rw22.dgn
scottcrawford AT NCCAR-CRANS100