DocuSign Envelope ID: 7A53070B-8DA0-4DA9-B8F7-BE5014692C71

PROJ. REFERENCE NO.	SHEET NO.
R-5819 R-5820	TMP-5

PLANS PREPARED FOR THE NCDOT BY:
MOTT MACDONALD
MOTT MACDONALD I & E, LLC
1101 HAYNES STREET, SUITE 101
RALEIGH, NC 27604
NC LICENSE NO. F-0669

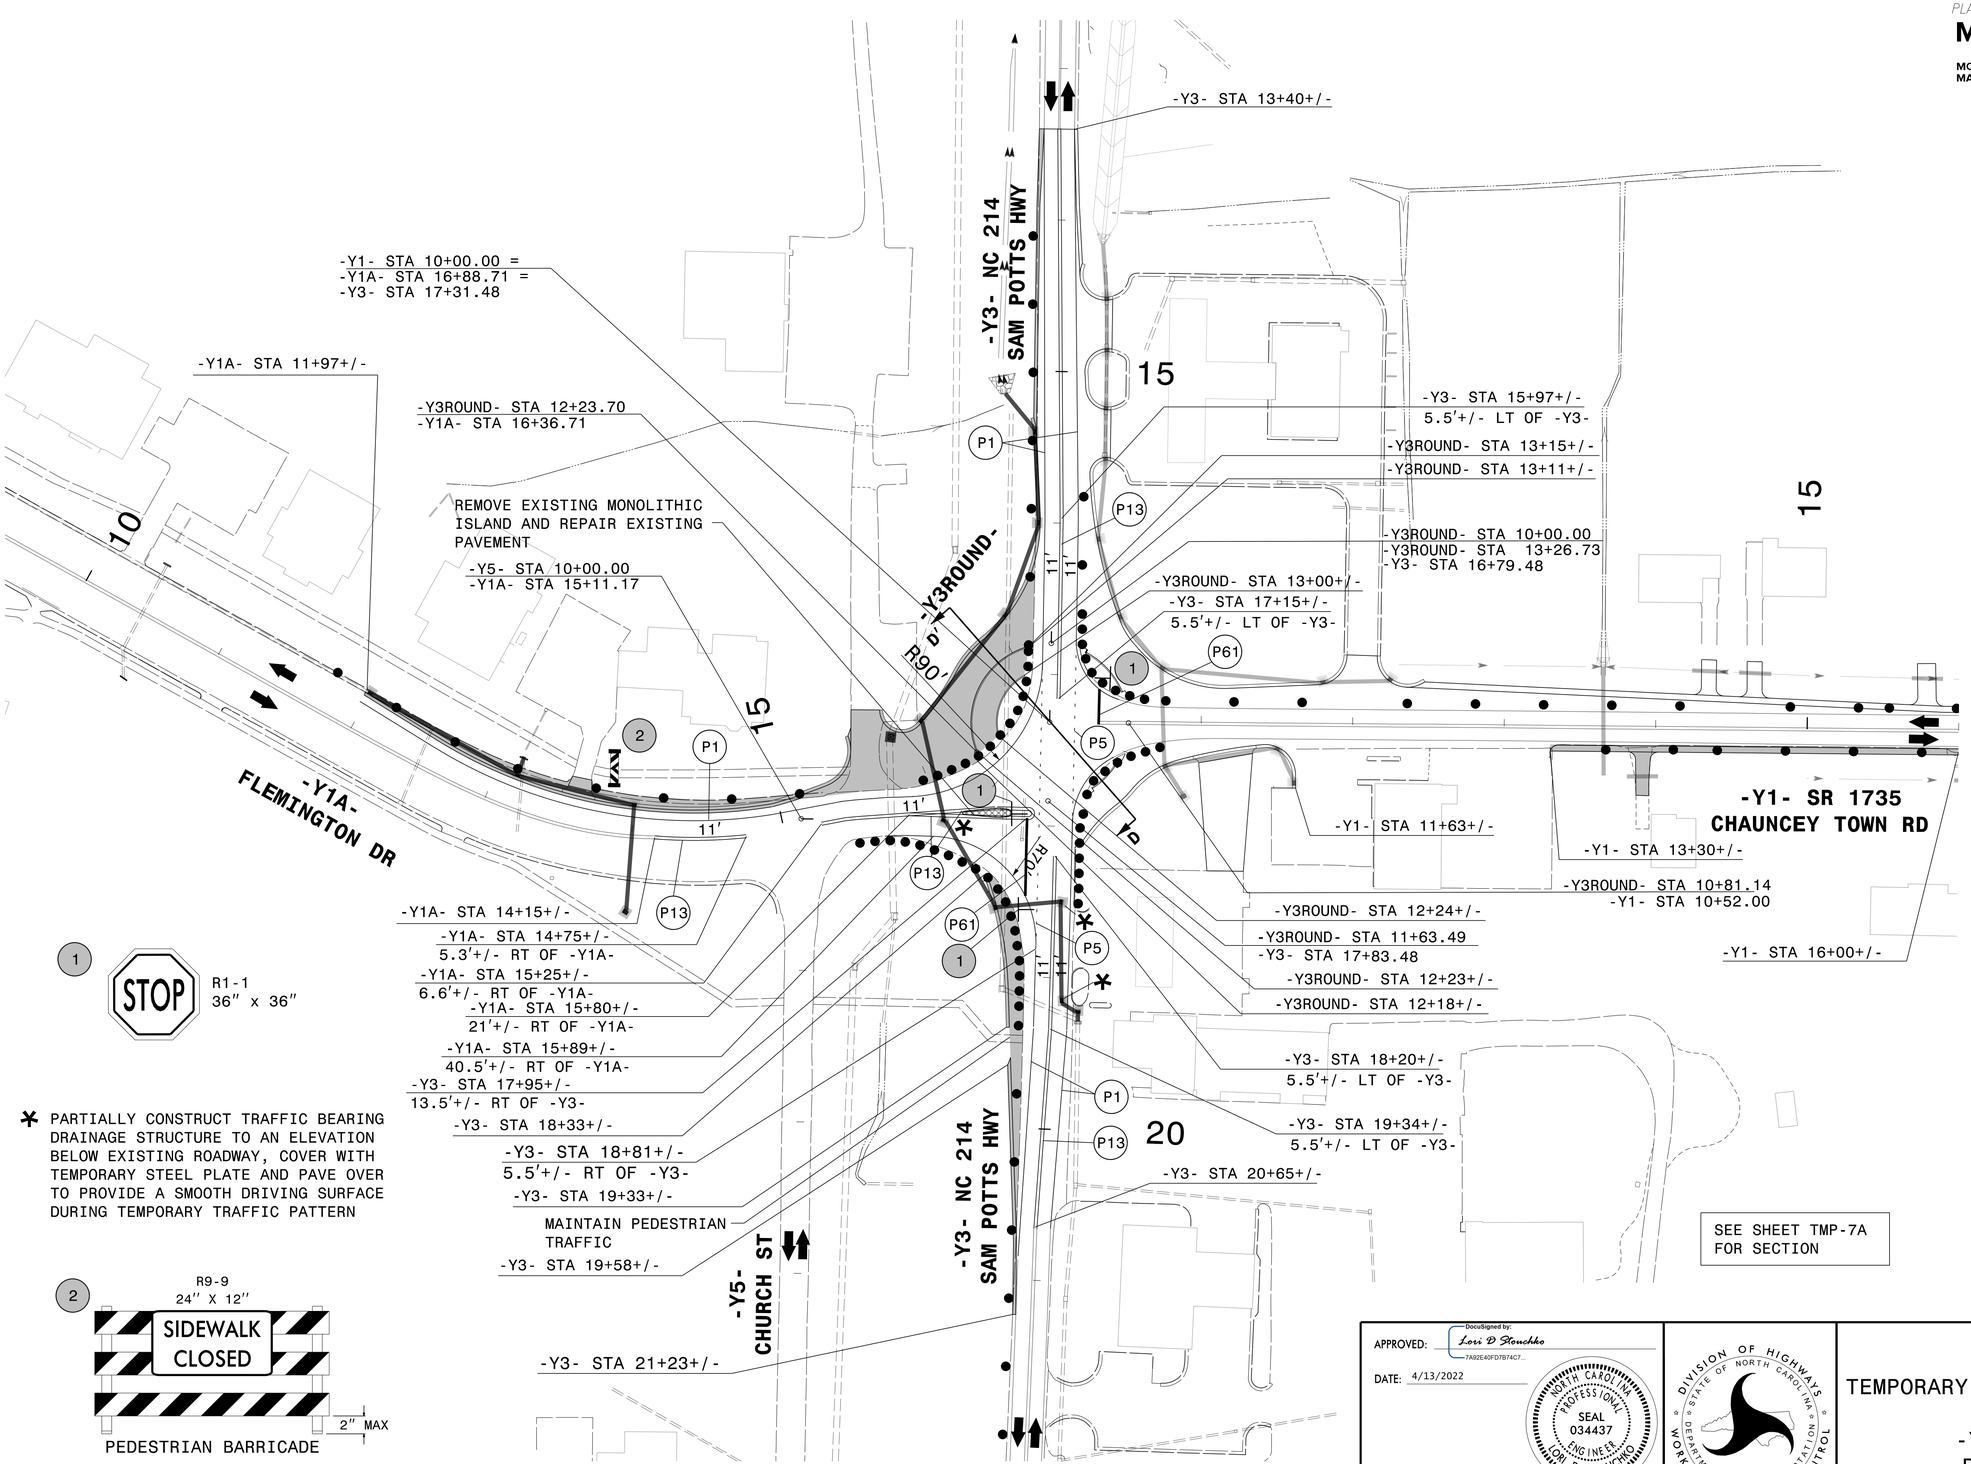

1 STOP R1-1 36" x 36"

* PARTIALLY CONSTRUCT TRAFFIC BEARING DRAINAGE STRUCTURE TO AN ELEVATION BELOW EXISTING ROADWAY, COVER WITH TEMPORARY STEEL PLATE AND PAVE OVER TO PROVIDE A SMOOTH DRIVING SURFACE DURING TEMPORARY TRAFFIC PATTERN

2 R9-9 24" X 12" SIDEWALK CLOSED 2" MAX

PEDESTRIAN BARRICADE

APPROVED: DocuSigned by: Lori D Stouchko 7A92E40FD7B74C7...

DATE: 4/13/2022

NORTH CAROLINA PROFESSIONAL SEAL 034437 ENGINEER LORI D. STOUCHKO

DOCUMENT NOT CONSIDERED FINAL UNLESS ALL SIGNATURES COMPLETED

DIVISION OF HIGHWAYS STATE OF NORTH CAROLINA DEPARTMENT OF TRANSPORTATION WORK ZONE TRAFFIC CONTROL

TEMPORARY TRAFFIC CONTROL AREA 1 -Y3ROUND- PHASE II

4/13/2022
G:\50406565_Calyx_R5819_R5820\R-5819_R-5820\Traffic\TrafficControl\TCP\R-5819_R-5820_TC_TMP_TMP_05_AL_P2.dgn
User:ST08227