DocuSign Envelope ID: 7A53070B-8DA0-4DA9-B8F7-BE5014692C71

PROJ. REFERENCE NO.	SHEET NO.
R-5819 R-5820	TMP-60

PLANS PREPARED FOR THE NCDOT BY:
MOTT MACDONALD I & E, LLC
1101 HAYNES STREET, SUITE 101
RALEIGH, NC 27604
NC LICENSE NO. F-0669

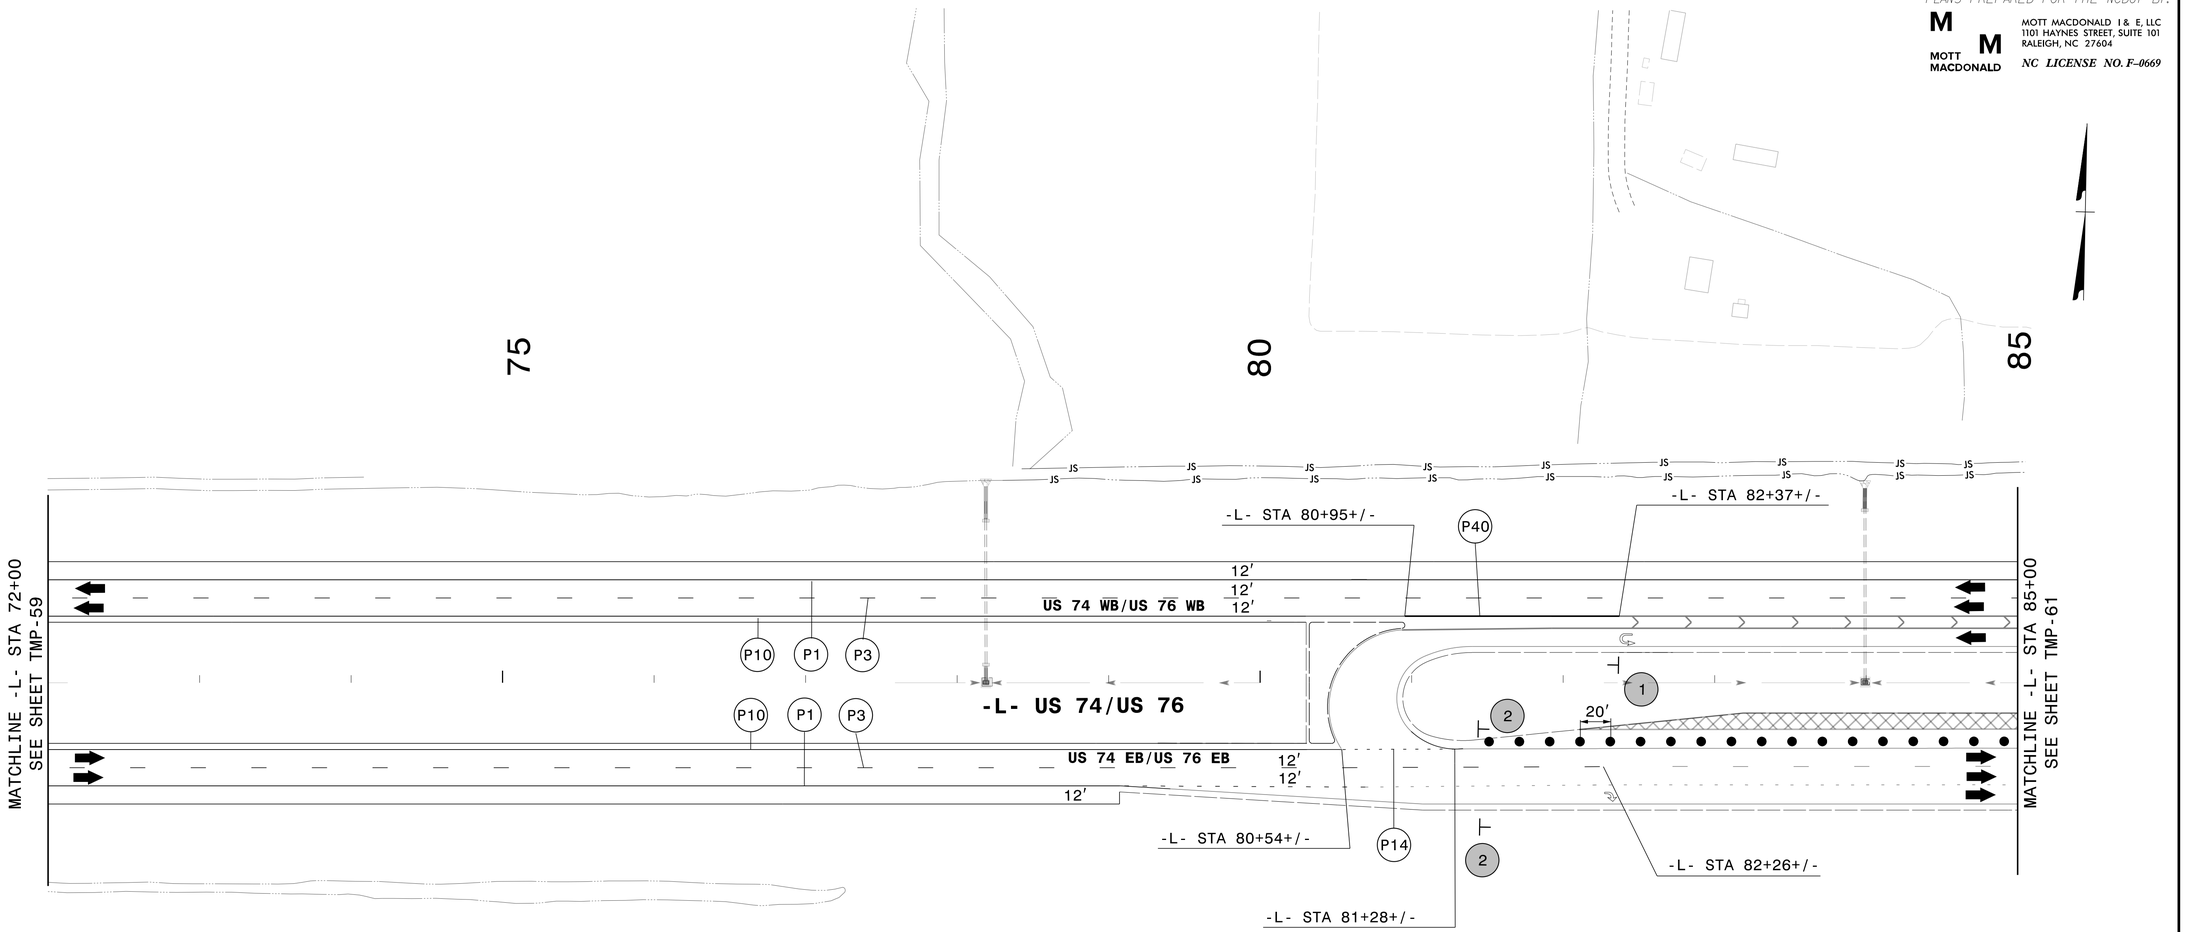

1 CHAUNCEY TOWN RD SP-1 36″ X 24″
DETOUR M4-8 24″ X 12″
SP-3 21″ X 21″

2 CHAUNCEY TOWN RD SP-1 36″ X 24″
DETOUR M4-8 24″ X 12″
M5-1 R 21″ X 15″

APPROVED: DocuSigned by: Lori D Stouchko 7A92E40FD7B74C7...
DATE: 4/13/2022

NORTH CAROLINA PROFESSIONAL SEAL 034437 ENGINEER LORI D STOUCHKO

DOCUMENT NOT CONSIDERED FINAL UNLESS ALL SIGNATURES COMPLETED

DIVISION OF HIGHWAYS STATE OF NORTH CAROLINA DEPARTMENT OF TRANSPORTATION WORK ZONE TRAFFIC CONTROL

TEMPORARY TRAFFIC CONTROL AREA 2 PHASE IVA

3/14/2022
G:\50406565_Calyx_R5819_R5820\R-5819_R-5820\Traffic\TrafficControl\TCP\R-5819_R-5820_TC_TMP_TMP_60_P4A.dgn
User:ST08627