TIP PROJECT: R-5819/R-5820

STATE OF NORTH CAROLINA
DIVISION OF HIGHWAYS

T.I.P. NO.	SHEET NO.
R-5819/R-5820	UO-1

UTILITIES BY OTHERS PLANS
COLUMBUS COUNTY

NOTE:
ALL UTILITY WORK SHOWN ON THIS SHEET WILL BE DONE BY OTHERS. NO PAYMENT WILL BE MADE TO THE CONTRACTOR FOR UTILITY WORK SHOWN ON THIS SHEET.

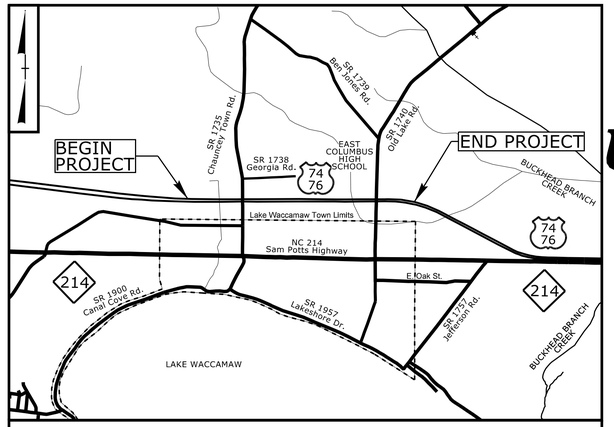

VICINITY MAP

LOCATION: SR 1740 (OLD LAKE ROAD) CONVERT AT-GRADE INTERSECTION TO GRADE SEPARATION (R-5819) SR 1735 (CHAUNCEY TOWN ROAD) CONVERT AT-GRADE INTERSECTION TO INTERCHANGE (R-5820)

TYPE OF WORK: RELOCATION OF POWER AND COMMUNICATION

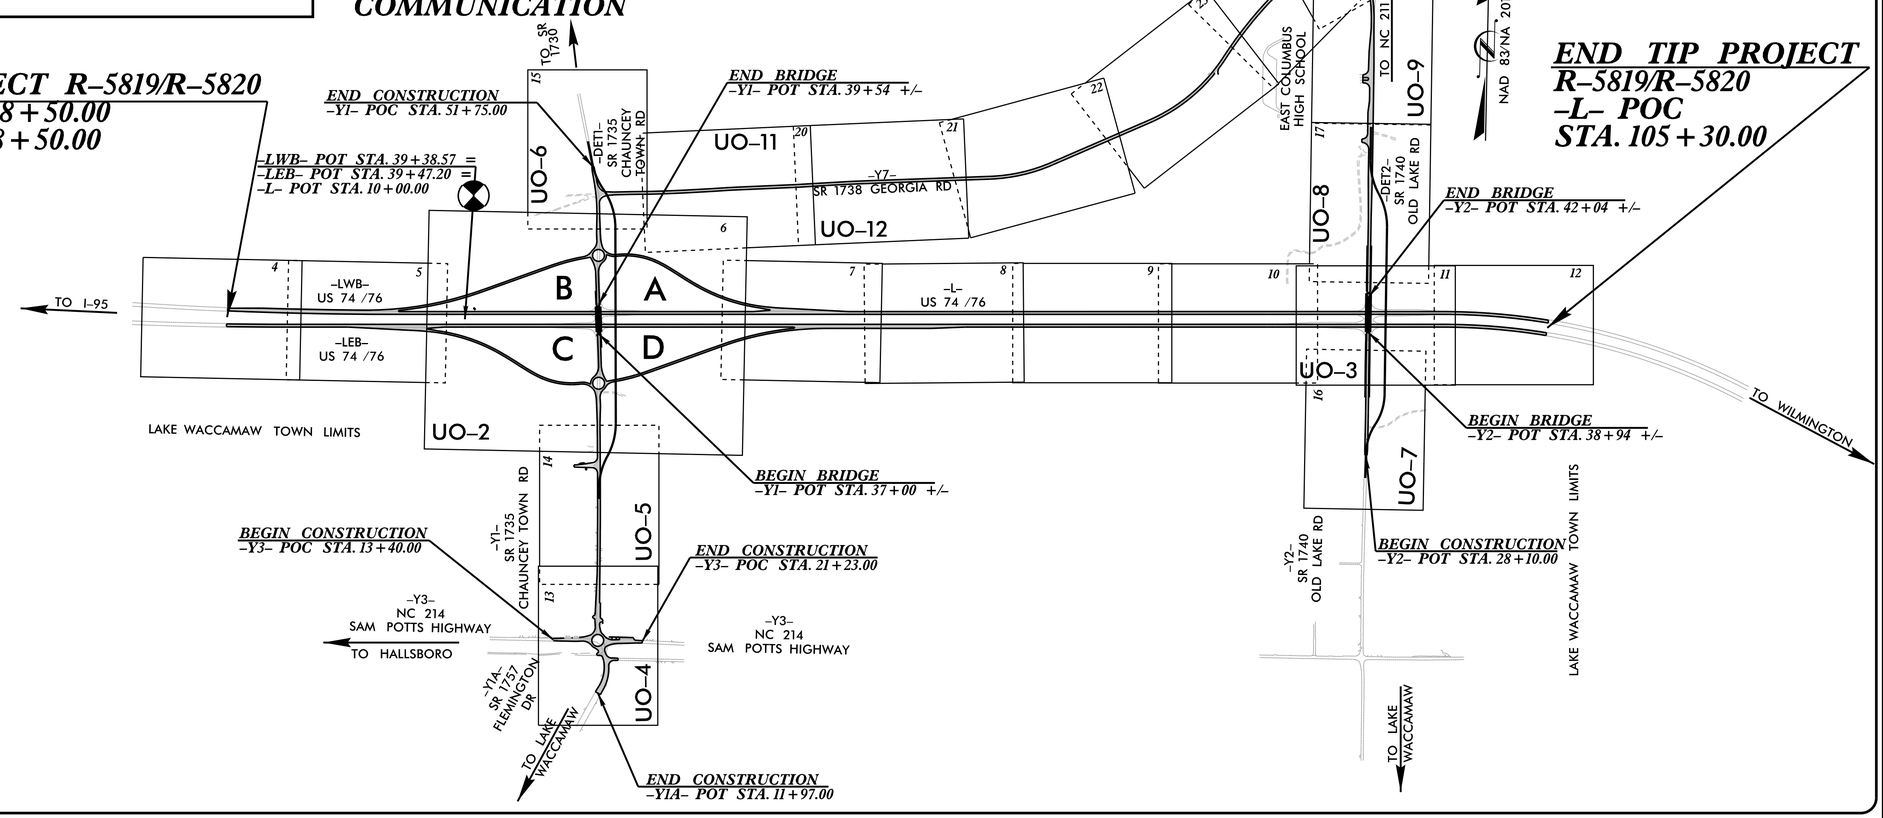

GRAPHIC SCALES

50 25 0 50 100
PLANS

50 25 0 50 100
PROFILE (HORIZONTAL)

10 5 0 10 20
PROFILE (VERTICAL)

INDEX OF SHEETS

SHEET NO.:	DESCRIPTION:
UO-1	TITLE SHEET
UO-2 THRU UO-14	UBO PLAN SHEETS

UTILITY OWNERS WITH CONFLICTS

(A) POWER - DUKE ENERGY DISTRIBUTION
(B) POWER - DUKE ENERGY TRANSMISSION
(C) COMMUNICATIONS - MCNC
(D) COMMUNICATIONS - CENTURYLINK
(E) COMMUNICAITONS - SPECTRUM

PREPARED IN THE OFFICE OF:

SAM™
2641 Sumner Boulevard
Suite 116
Raleigh, NC 27616
(919) 878-7466

WEBB WHITE — UTILITY PROJECT MANAGER
PATRICK JONES — PROJECT UTILITY COORDINATOR

DIVISION OF HIGHWAYS
UTILITIES UNIT
1555 MAIL SERVICES CENTER
RALEIGH NC 27699-1555
PHONE (919) 707-6690
FAX (919) 250-4151

RICK HANDLIN — UTILITIES ENGINEER
RICK BOUNDS — UTILITIES COORDINATOR

09/08/99
3/8/2022
2:05:22 PM
...\Proj\R5819_R5820_ut_TSH.dgn