PROJECT REFERENCE NO.	SHEET NO.
---	---	
R-5819/R-5820	U0-04
THIS SHEET CORRESPONDS TO RDY- 13	

UTILITIES BY OTHERS

NOTE:
ALL PROPOSED UTILITY WORK SHOWN ON THIS SHEET WILL BE DONE BY OTHERS. NO PAYMENT WILL BE MADE TO THE CONTRACTOR FOR PROPOSED UTILITY WORK SHOWN ON THIS SHEET.

NAD 83/NA 2011

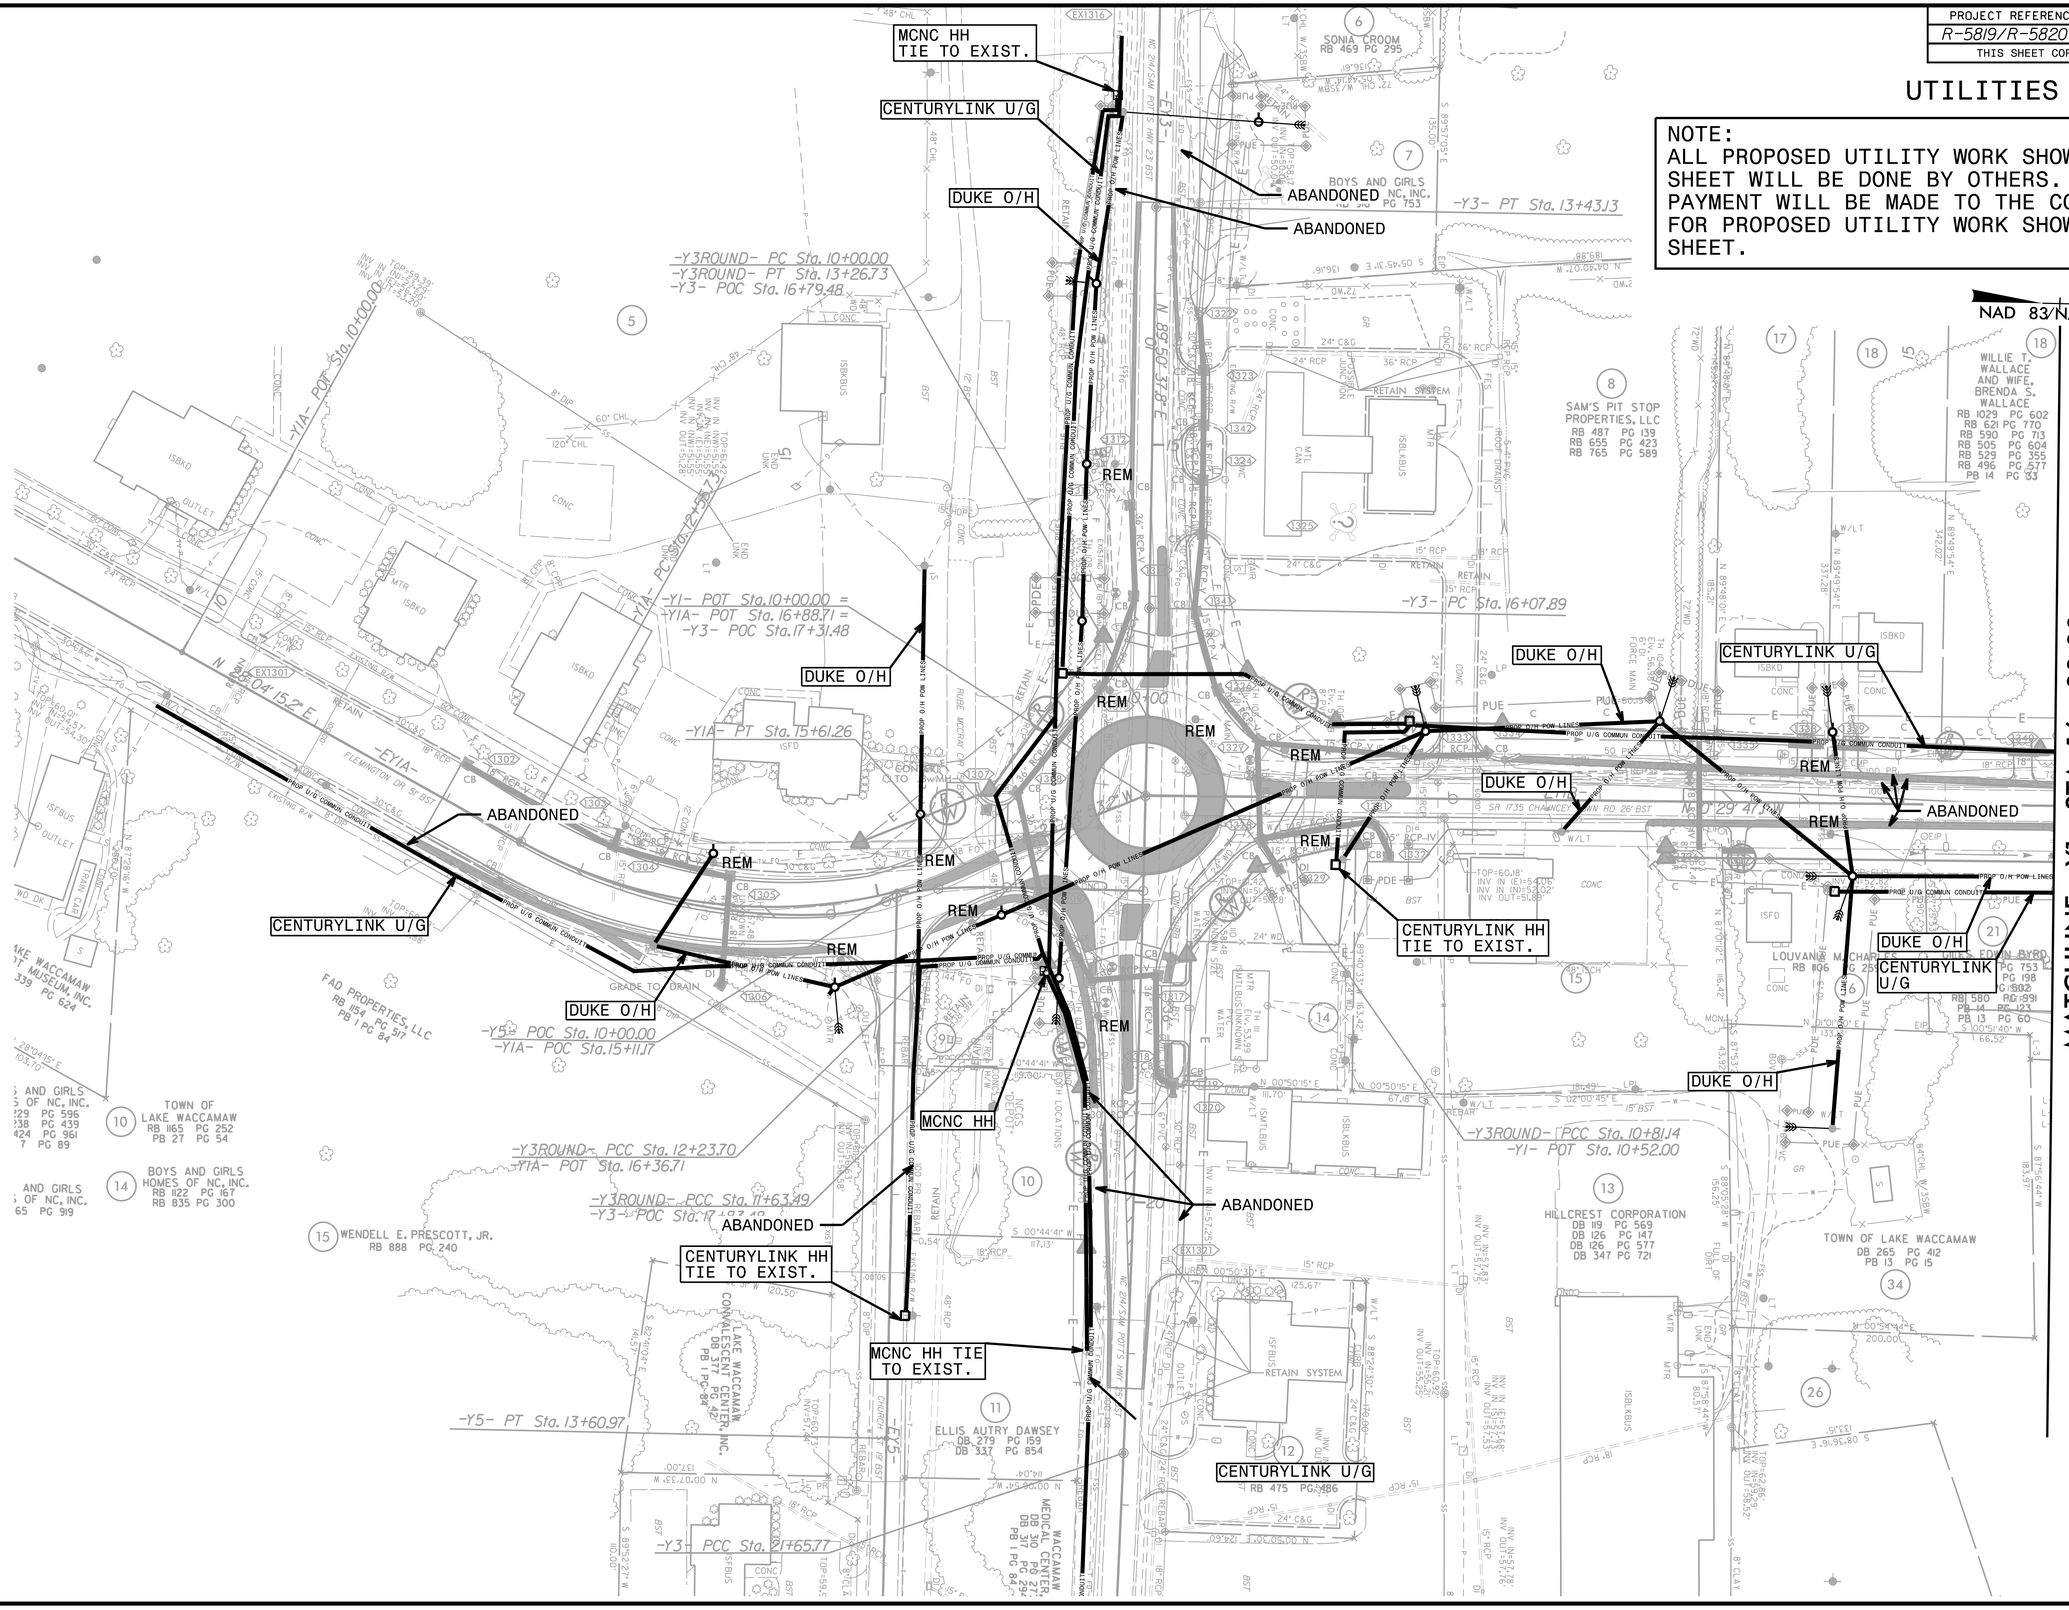

8/17/99

4/14/2022
R5820_rdy13_U004.dgn