PROJECT REFERENCE NO.	SHEET NO.
R-5819/R-5820	U0-07
THIS SHEET CORRESPONDS TO RDY-16	

UTILITIES BY OTHERS

NOTE:
ALL PROPOSED UTILITY WORK SHOWN ON THIS SHEET WILL BE DONE BY OTHERS. NO PAYMENT WILL BE MADE TO THE CONTRACTOR FOR PROPOSED UTILITY WORK SHOWN ON THIS SHEET.

NAD 83/NA 2011

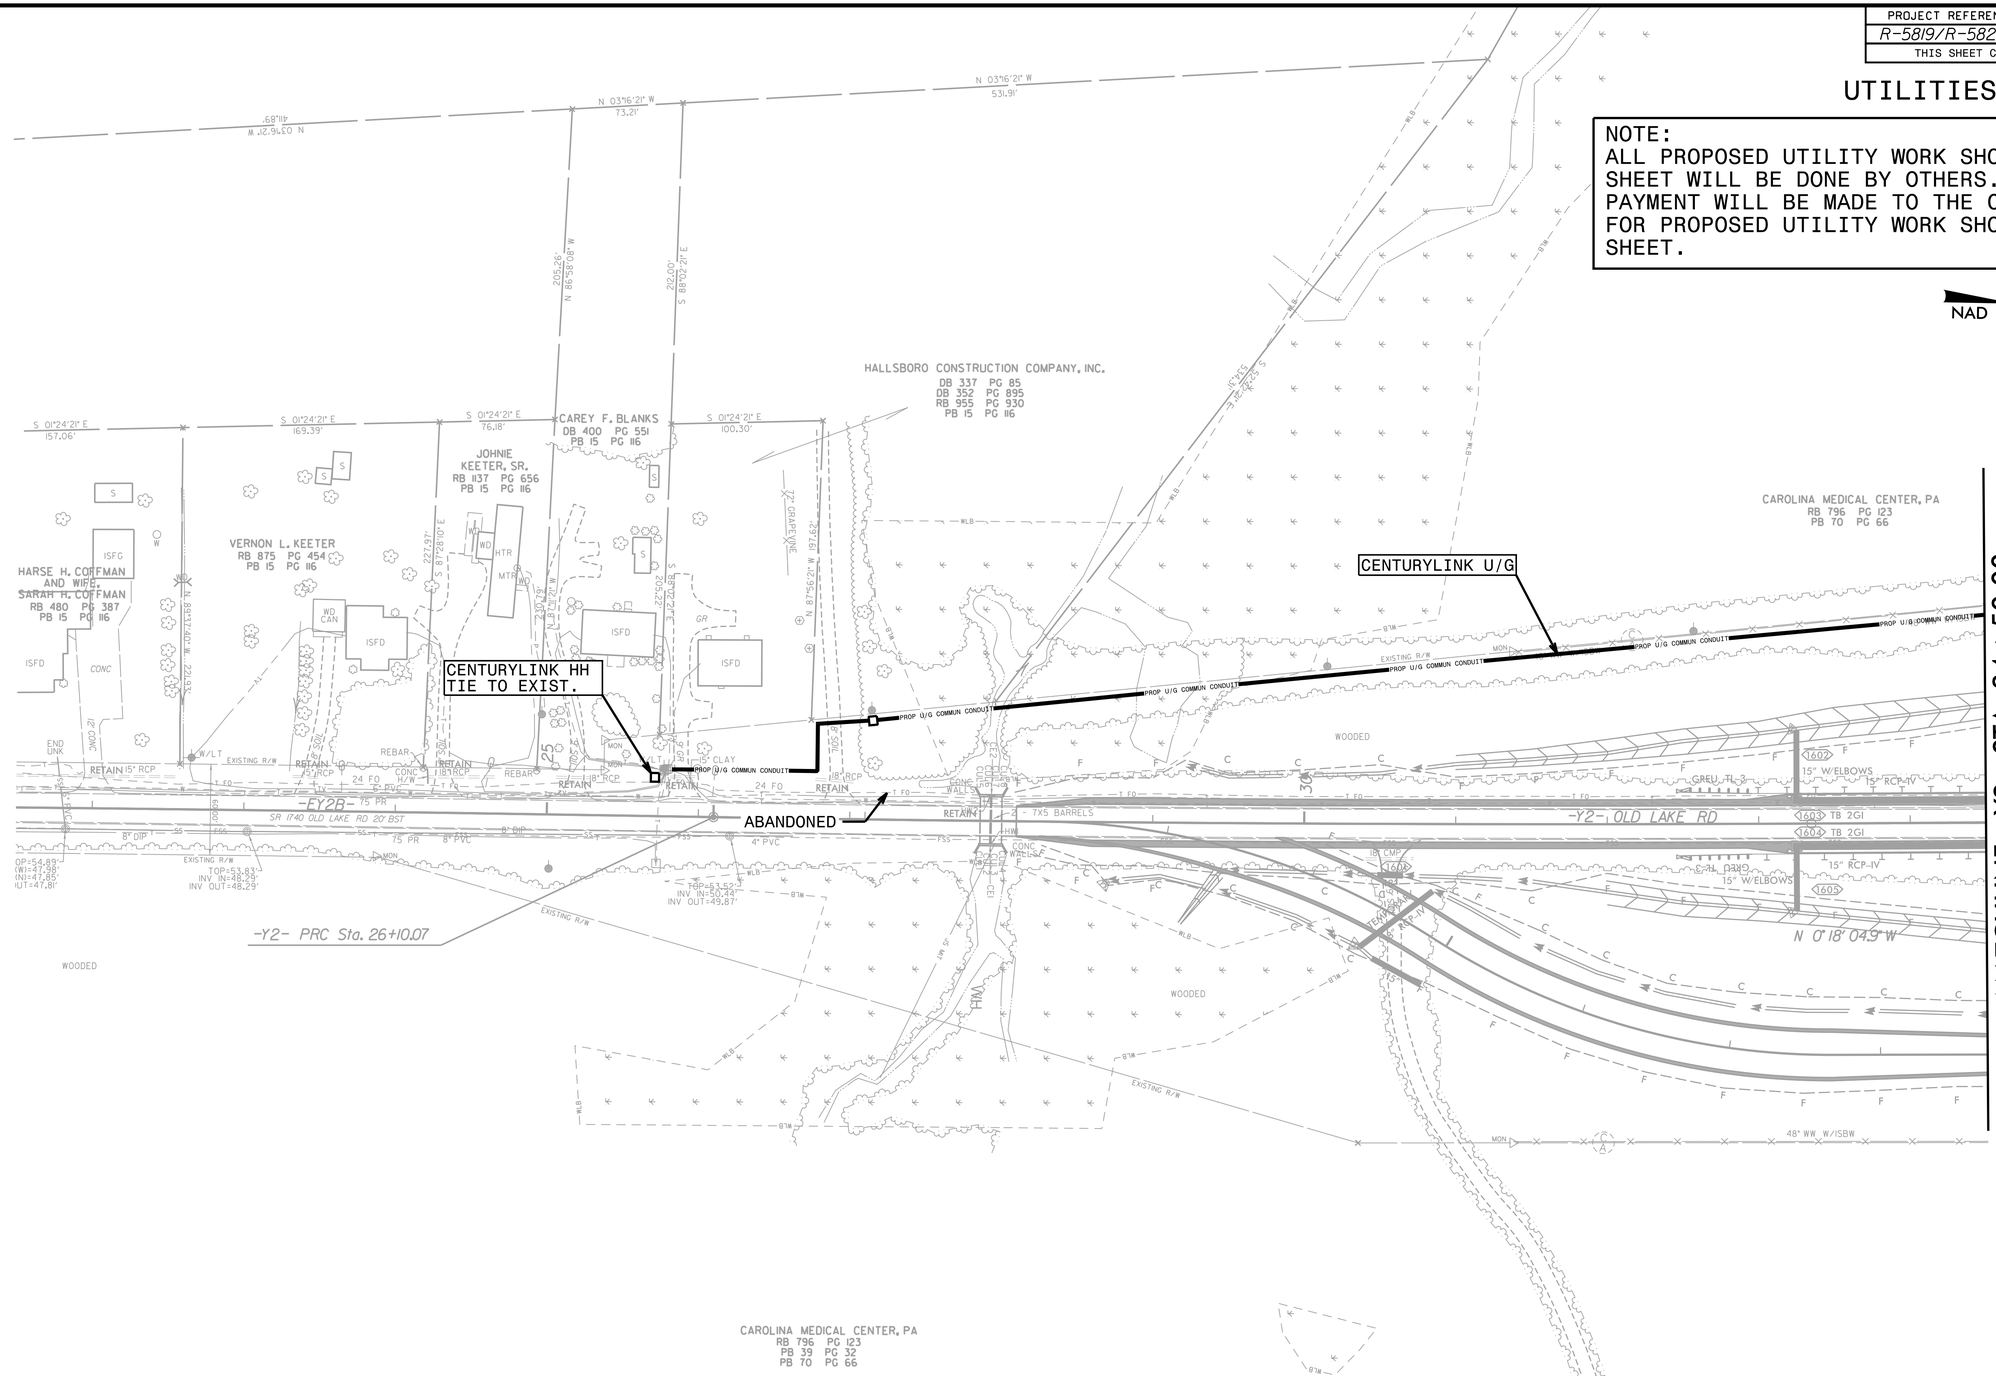

CULVERT #2
TWO BARRELS

	NORTH	EAST	
CUL1	210311.01	2151016.57	46.86
CUL2	210317.55	2151016.81	46.86
CUL3	210318.36	2151016.81	46.86
CUL4	210325.35	2151017.04	46.88
CE1			51.79
HW1			53.59
CUL5	210311.44	2150982.33	46.86

-DET2-

PI Sta 11+08.88	PI Sta 13+57.48	PI Sta 16+32.86
Δ = 0° 22' 50.1" (LT)	Δ = 32° 08' 21.9" (RT)	Δ = 32° 51' 46.3" (LT)
D = 0° 10' 29.2"	D = 11° 48' 48.8"	D = 11° 48' 48.8"
L = 217.76'	L = 272.06'	L = 278.18'
T = 108.88'	T = 139.71'	T = 143.03'
R = 32783.83'	R = 485.00'	R = 485.00'
SE = EX	SE = 03	SE = 06

8/17/99

3/8/2022
R5820_rdy16_U007.dgn
2:41:51 PM