DocuSign Envelope ID: 9EC73AD9-6FB7-47C0-B1FF-06B495E4C157

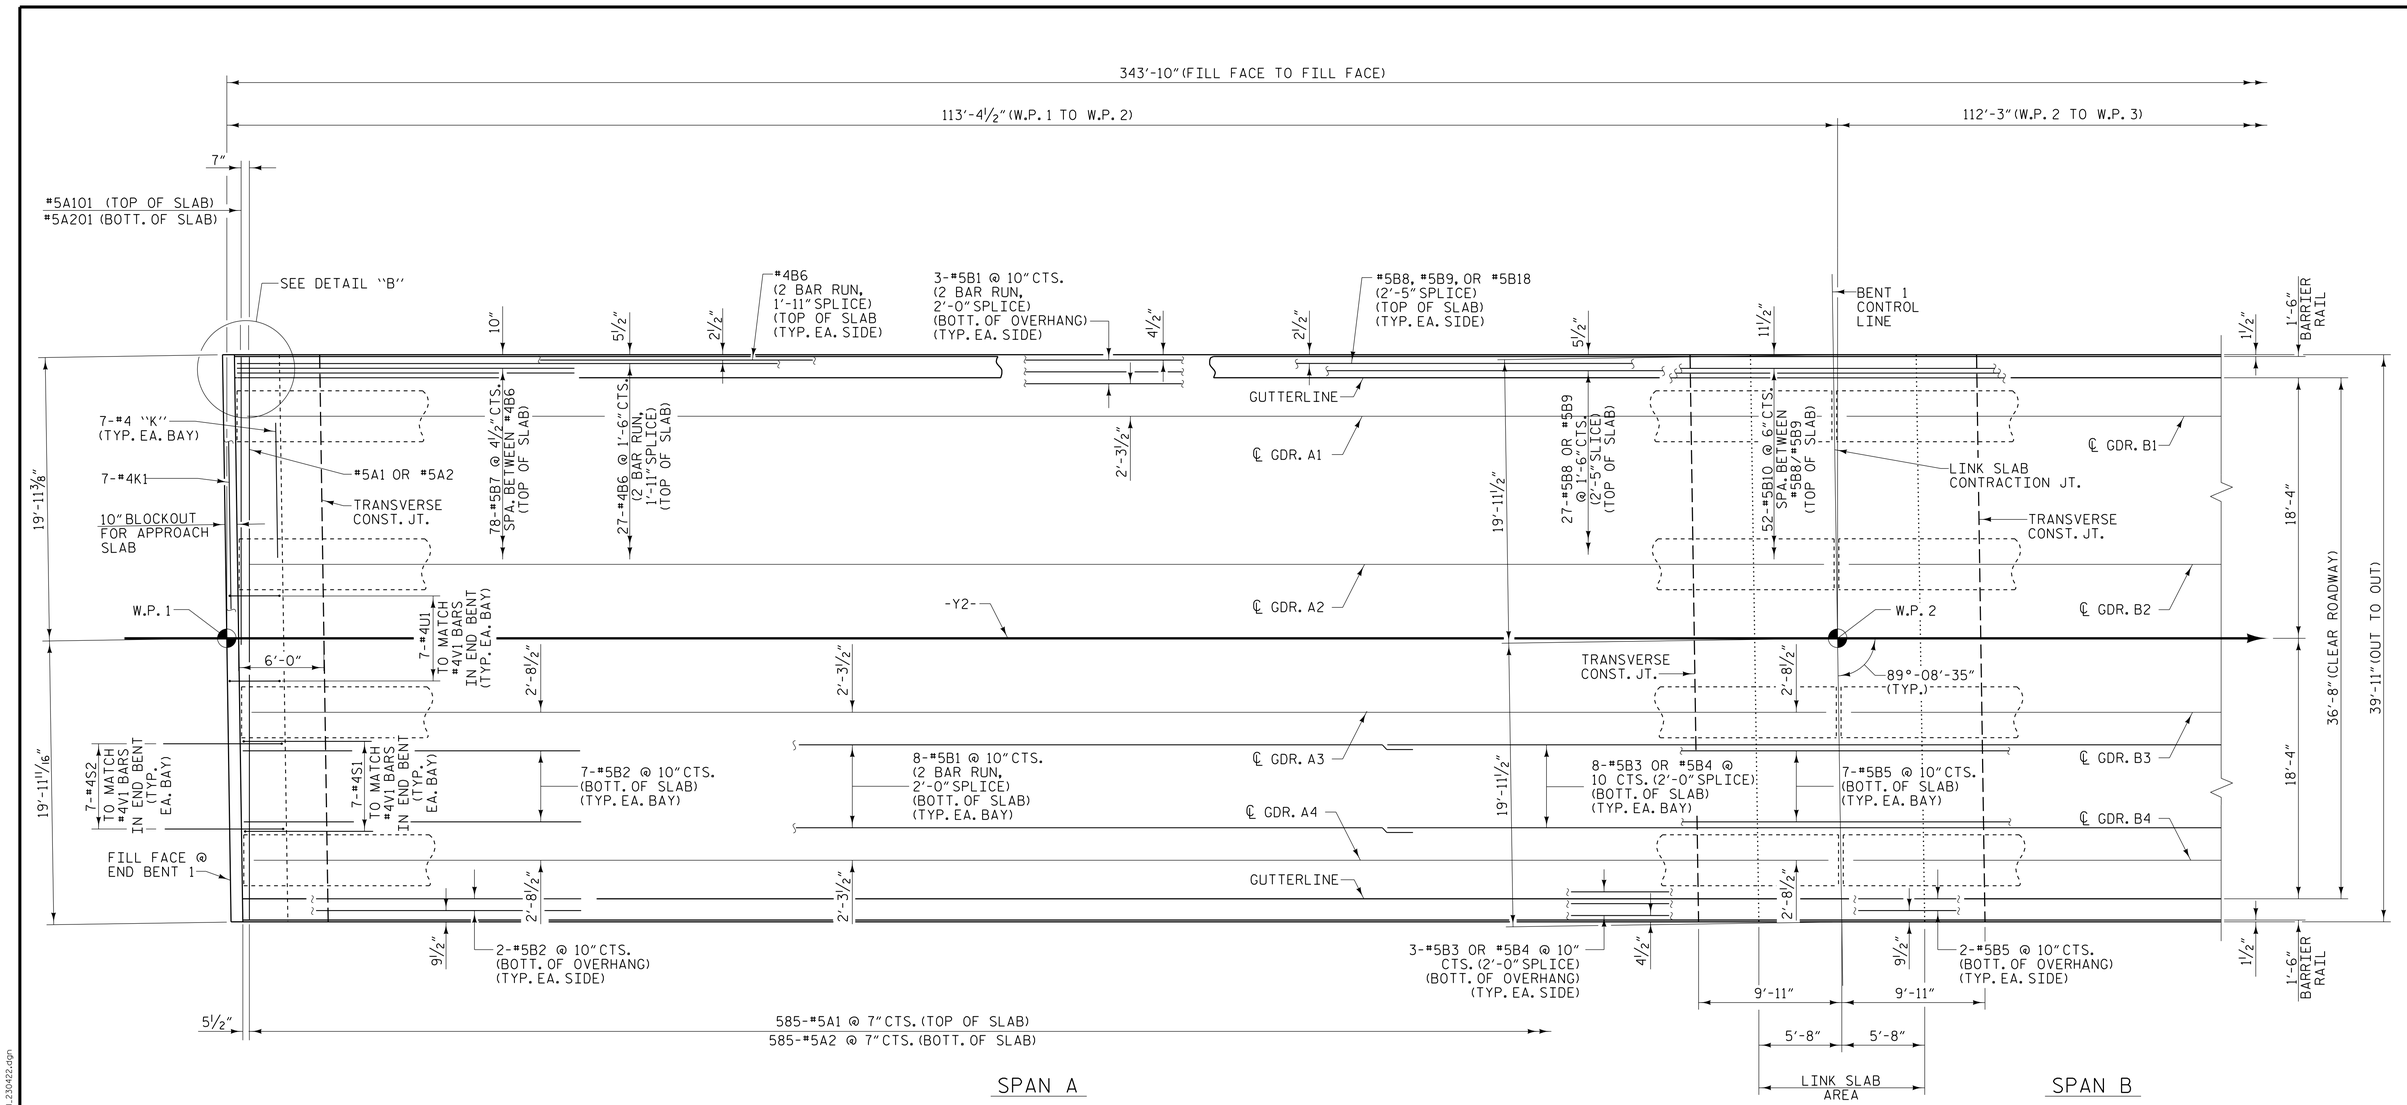

PLAN OF SPAN A

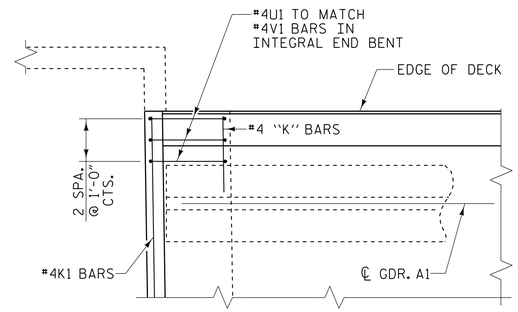

DETAIL "B"
(ALL CORNERS SIMILAR)

PROJECT NO. R-5819

COLUMBUS COUNTY

STATION: 40+06.72 -Y2- POT

SHEET 1 OF 5

STATE OF NORTH CAROLINA
DEPARTMENT OF TRANSPORTATION
RALEIGH

SUPERSTRUCTURE

PLAN OF SPAN A

REVISIONS						SHEET NO.
NO.	BY:	DATE:	NO.	BY:	DATE:	S1-8
1			3			TOTAL SHEETS
2			4			38

PLANS PREPARED BY:
NV5
NV5 ENGINEERS & CONSULTANTS, INC.
3300 REGENCY PARKWAY, SUITE 100
CARY, NC 27518
P: 919.851.1912 www.NV5.com
NC License # F-1333
formerly CALYX Engineers & Consultants

DOCUMENT NOT CONSIDERED FINAL UNLESS ALL SIGNATURES COMPLETED

NORTH CAROLINA PROFESSIONAL ENGINEER SEAL 042161 MATTHEW DAVID METZGER
Electronically signed by: Matt Metzger
4/12/2022

DRAWN BY :	W. B. ALLEN	DATE :	6/21
CHECKED BY :	M. D. METZGER	DATE :	8/21
DESIGN ENGINEER OF RECORD:	M. D. METZGER	DATE :	1/22

4/12/2022 10:25:56 AM G:\Project\206\206032.00\CLIENT\Structures\R-5819 (-Y2-)\R5819_SMU_SI_230422.dgn