DocuSign Envelope ID: 38F1C37B-4802-42CF-89DD-112C614E7989

HDR Engineering, Inc. of the Carolinas
555 Fayetteville St, Suite 900 Raleigh, N.C. 27601
N.C.B.E.L.S. License Number: F-0116

| PROJ. REFERENCE NO. | SHEET NO. |
|---|---|
| U-2519BA | TMP-22 |

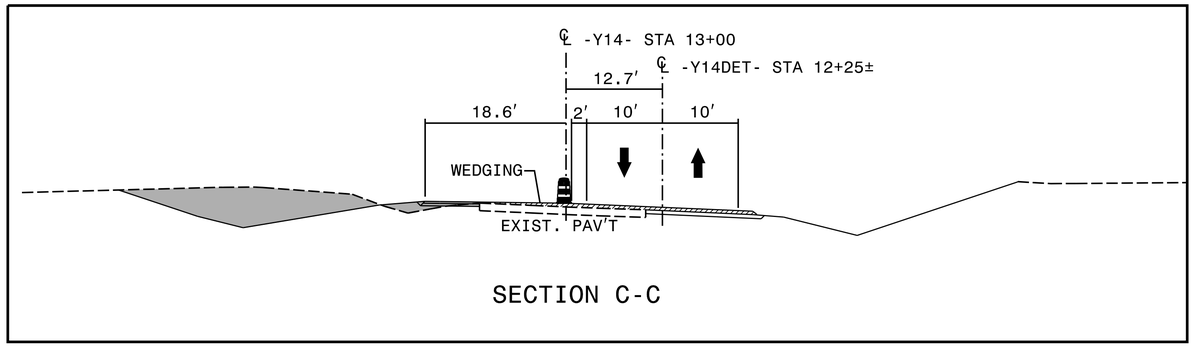


SECTION C-C

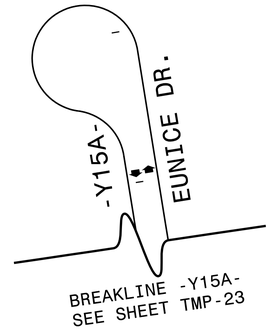


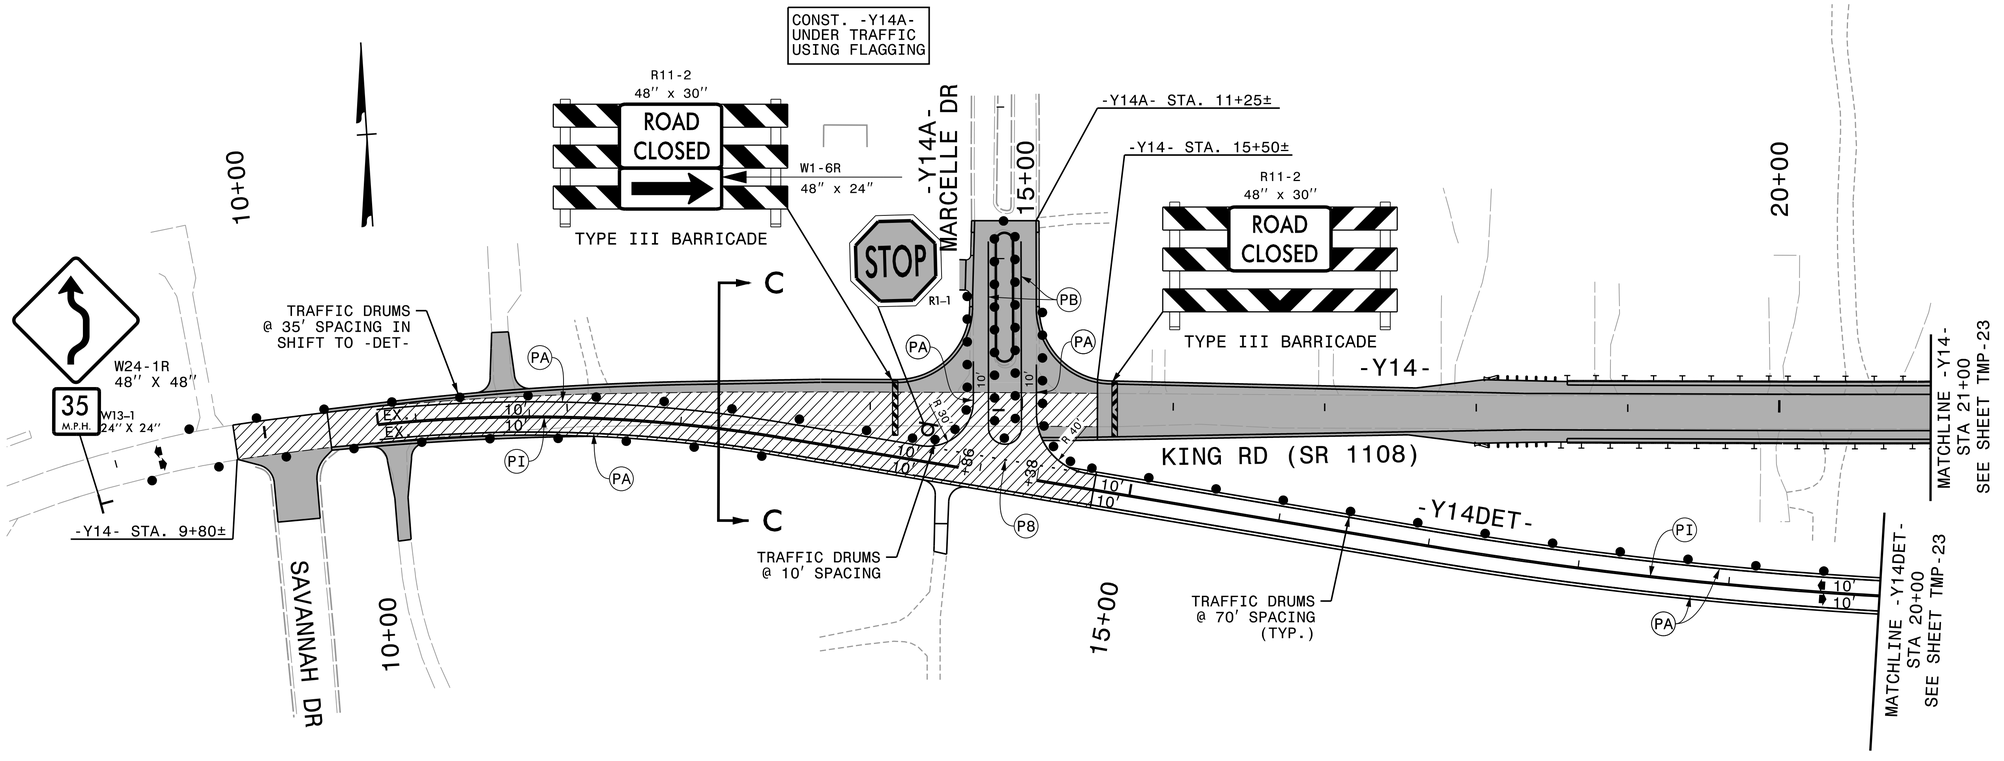


APPROVED: DocuSigned by: Michael T. Rzepka 01BC34800C26049D...

DATE: 6/4/2018

SEAL

NORTH CAROLINA PROFESSIONAL SEAL 15876 ENGINEER MICHAEL T. RZEPKA

**DOCUMENT NOT CONSIDERED FINAL UNLESS ALL SIGNATURES COMPLETED**

DIVISION OF HIGHWAYS · STATE OF NORTH CAROLINA · DEPARTMENT OF TRANSPORTATION · WORK ZONE TRAFFIC CONTROL

# PHASE II DETAIL

PLOT DRIVER: NCDOT_pdf_color_eng_50.plt PENTABLE: NCDOT_tcp.tbl
USER: mrzepka DATE: 6/4/2018 TIME: 11:52:25 AM
FILE: c:\pwworking\east01\d0138953\u2519ba_tmp_psh_22.dgn