DocuSign Envelope ID: 57826E36-2CBA-4F74-BED9-68899FA009C4

HDR Engineering, Inc. of the Carolinas
555 Fayetteville St, Suite 900 Raleigh, N.C. 27601
N.C.B.E.L.S. License Number: F-0116

PROJ. REFERENCE NO.	SHEET NO.
U-2519BA	TMP-26

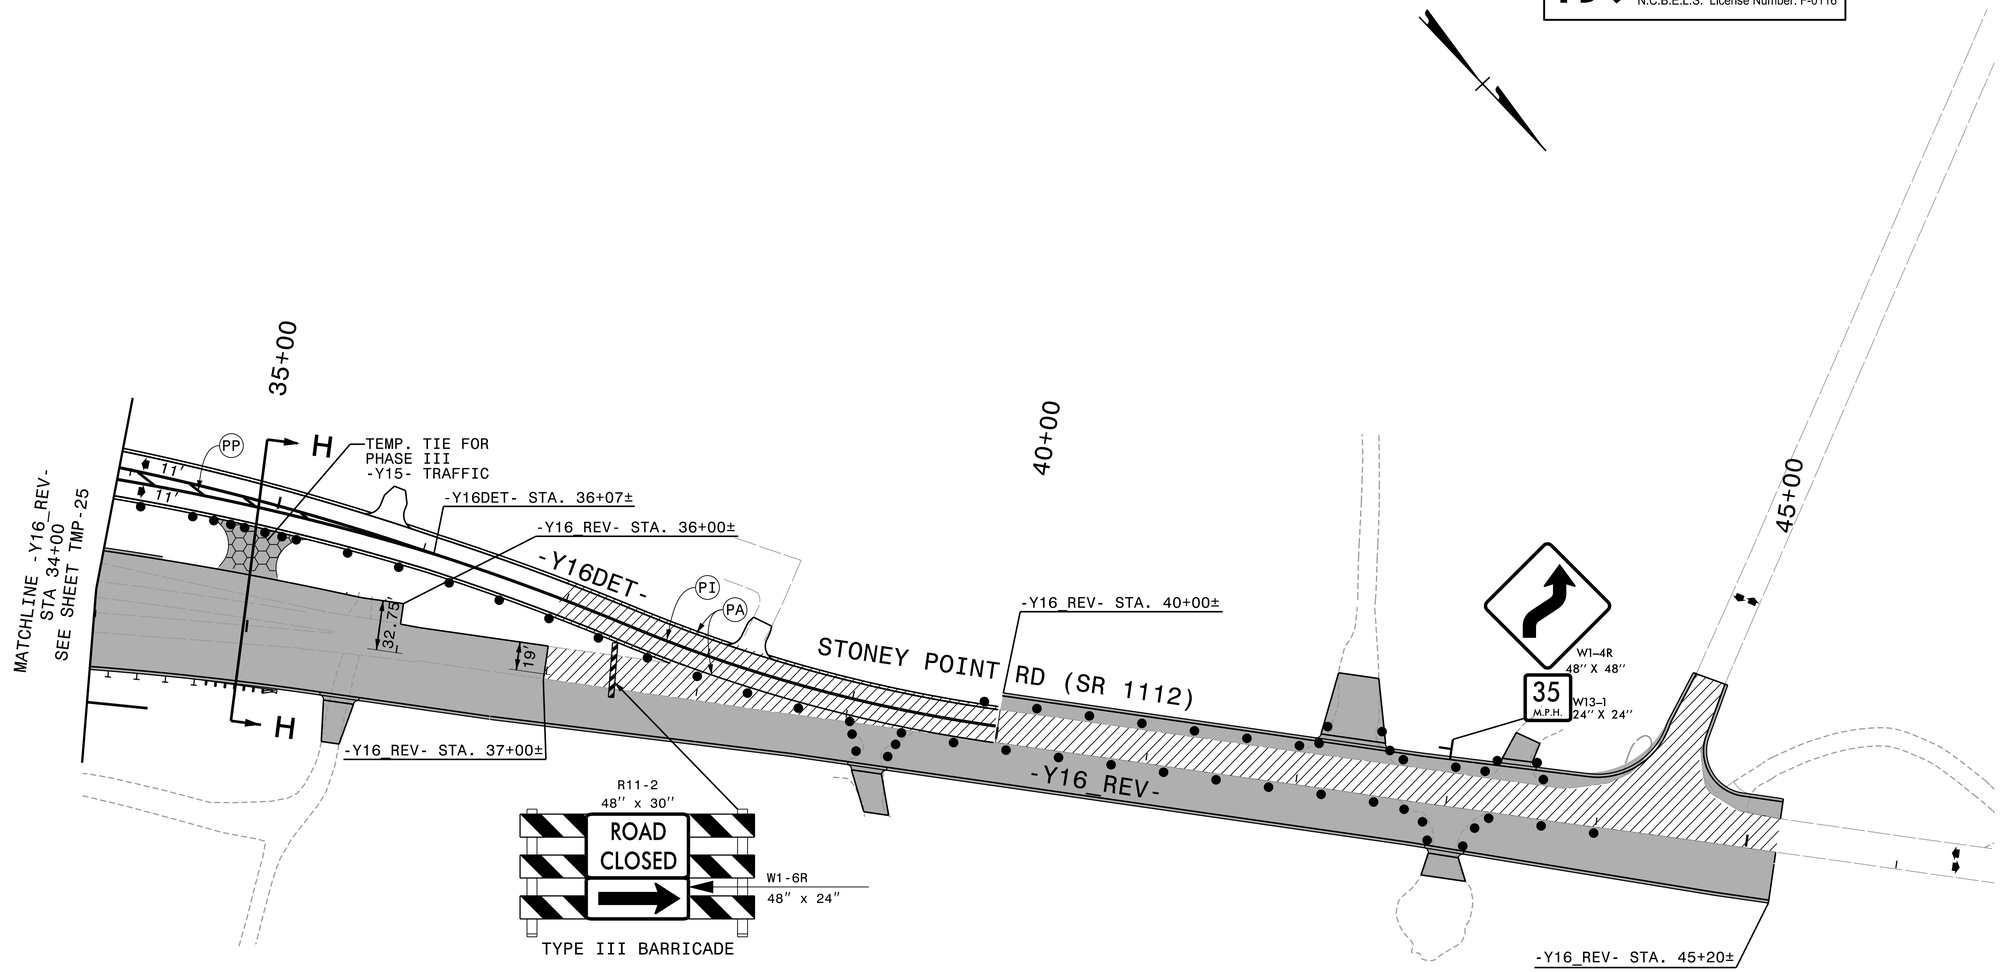

COORDINATE CONSTRUCTION ACTIVITIES
AND TRAFFIC MANAGEMENT WITH U-2519BB

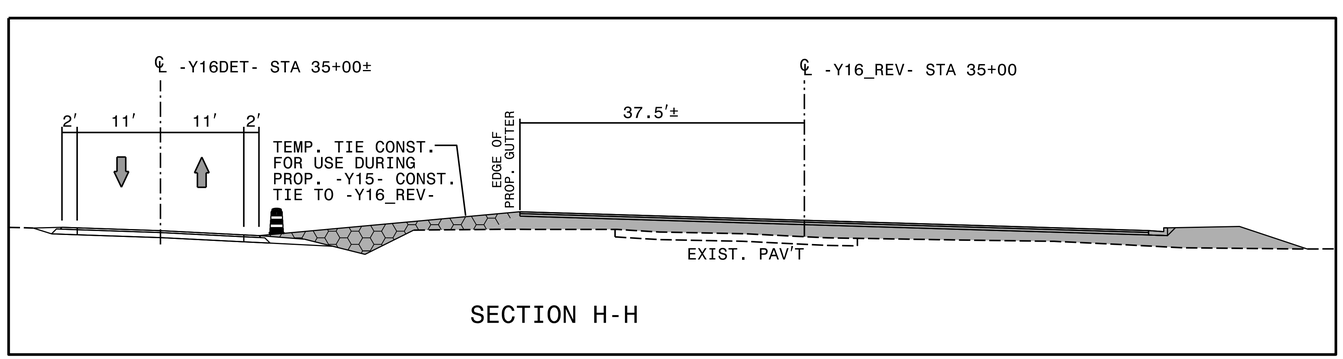

SECTION H-H

APPROVED: Michael T. Rzepka

DATE: 2/22/2022

SEAL

NORTH CAROLINA PROFESSIONAL SEAL 15876 ENGINEER MICHAEL T. RZEPKA

DOCUMENT NOT CONSIDERED FINAL
UNLESS ALL SIGNATURES COMPLETED

DIVISION OF HIGHWAYS · STATE OF NORTH CAROLINA · DEPARTMENT OF TRANSPORTATION · WORK ZONE TRAFFIC CONTROL

PHASE II DETAIL

REVISIONS

PLOT DRIVER: NCDOT_pdf_mono.eng.50.plt PENTABLE: NCDOT_tcp.tbl
USER: MRZEPKA DATE: 2/22/2022 TIME: 3:15:15 PM
FILE: pw:\\pwhdruseas01HDR_US_East_01\Documents\3322\10000297\10049989\6.0_CAD_BIM\6.2_Work_In_Progress\U-2519BA\Traffic\TrafficControl\TCP\u2519ba_tmp_psh_26.dgn