DocuSign Envelope ID: BDDB4C7C-4D88-4B15-AC79-3E5362BC94BF

NOTES

STIRRUPS AND "U" BARS IN CAP MAY BE SHIFTED AS NECESSARY TO CLEAR ANCHOR BOLTS.

HOOKS ON "V" BARS MAY BE TURNED AS NECESSARY FOR PLACING REINFORCING STEEL.

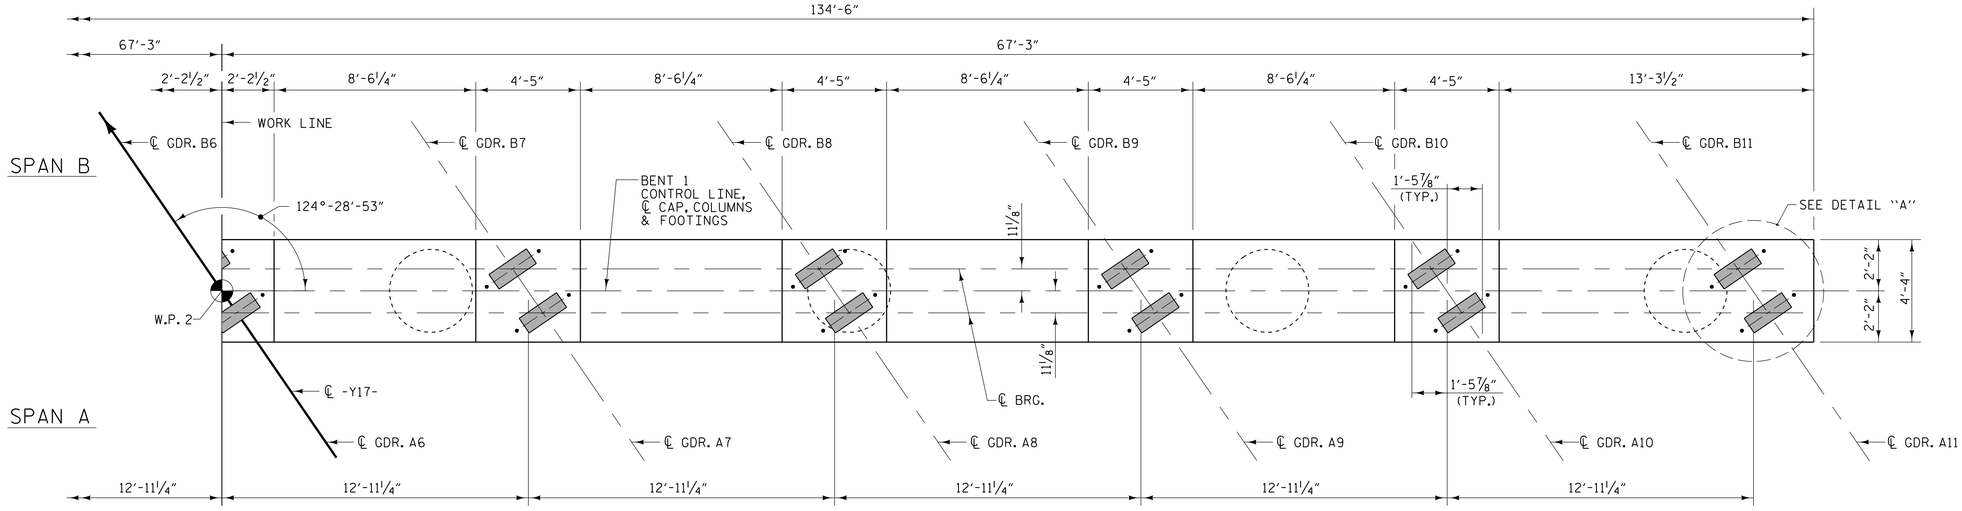

PLAN

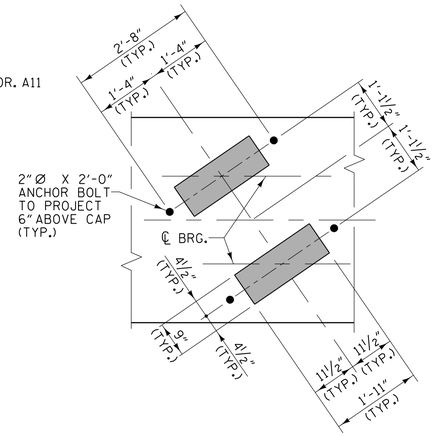

DETAIL "A"

(TYPICAL EACH GIRDER)

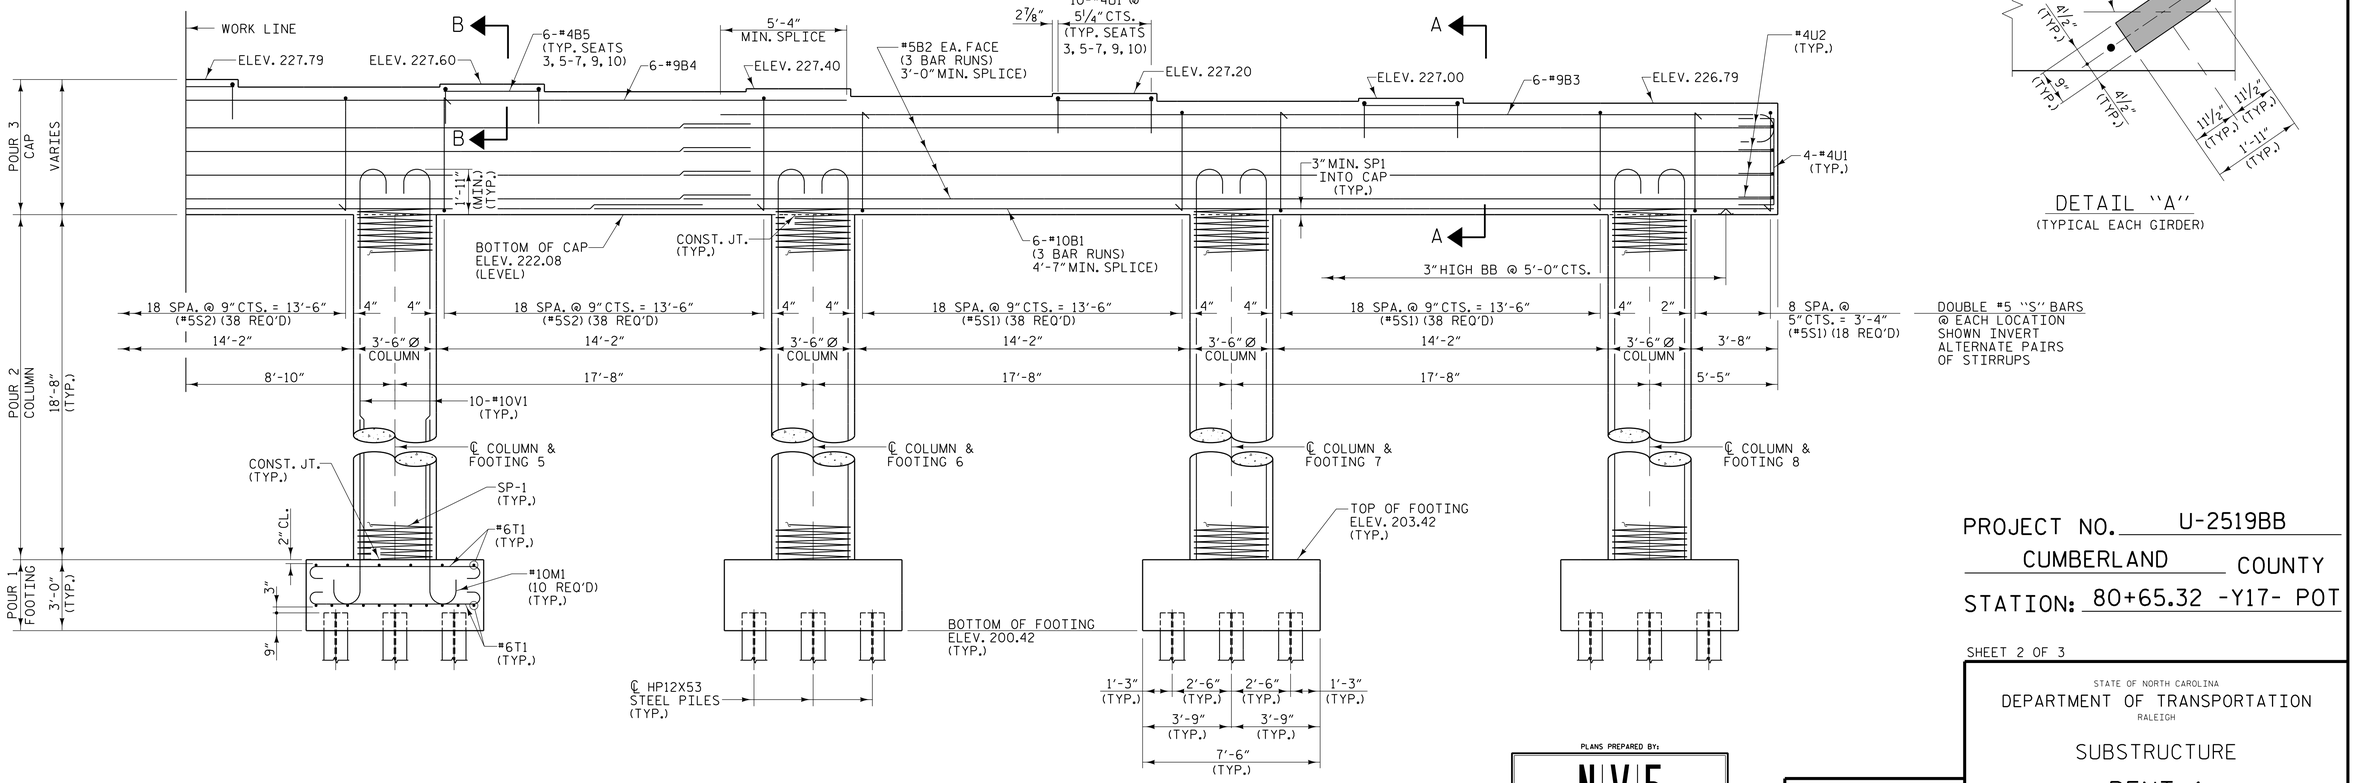

ELEVATION

NOTE: REINFORCING STEEL IN FOOTINGS ("T" & "M" BARS) TYPICAL

PROJECT NO. U-2519BB

CUMBERLAND COUNTY

STATION: 80+65.32 -Y17- POT

SHEET 2 OF 3

STATE OF NORTH CAROLINA
DEPARTMENT OF TRANSPORTATION
RALEIGH

SUBSTRUCTURE

BENT 1

REVISIONS						SHEET NO.
NO.	BY:	DATE:	NO.	BY:	DATE:	S-32
1			3			TOTAL SHEETS
2			4			41

PLANS PREPARED BY:

NV5 ENGINEERS & CONSULTANTS, INC.
3300 REGENCY PARKWAY, SUITE 100
CARY, NC 27518
P: 919.851.1912 www.NV5.com
NC License # F-1333
formerly CALYX Engineers & Consultants

DOCUMENT NOT CONSIDERED FINAL UNLESS ALL SIGNATURES COMPLETED

Digitally Signed by: L. Kevin Austin
DN: C=US, E=kevin.austin@nv5.com, CN=L. KEVIN AUSTIN, O=NV5, OU=ENGINEER, S=NORTH CAROLINA, 2.5.4.5=3729753720e54d8f
3/29/2022

DRAWN BY :	M. D. METZGER	DATE :	2/22
CHECKED BY :	L. K. AUSTIN	DATE :	2/22
DESIGN ENGINEER OF RECORD:	L. K. AUSTIN	DATE :	2/22

3/27/2022 5:18:24 PM G:\Project\204\204062.28\CLIENT\Structures\U2519BB_SMU_B2_250452.dgn