DocuSign Envelope ID: 9F828F55-9A62-424F-873D-4AD0237692D4

SEE ROADWAY PLANS FOR PROPOSED DESIGN, DRAINAGE, AND RIGHT OF WAY DETAIL

SEE TRAFFIC MANAGEMENT PLANS FOR WZTC DETAILS

PROJECT REFERENCE NO.	SHEET NO.
B-5717	2B-4
R/W SHEET NO.	

ROADWAY DESIGN ENGINEER

NORTH CAROLINA PROFESSIONAL SEAL 046210 ENGINEER TIMOTHY A KLOTZ

HYDRAULICS ENGINEER

NORTH CAROLINA PROFESSIONAL SEAL 037863 ENGINEER MICHAEL D BUSCEMI

DocuSigned by: Timothy A. Klotz

DOCUMENT NOT CONSIDERED FINAL UNLESS ALL SIGNATURES COMPLETED

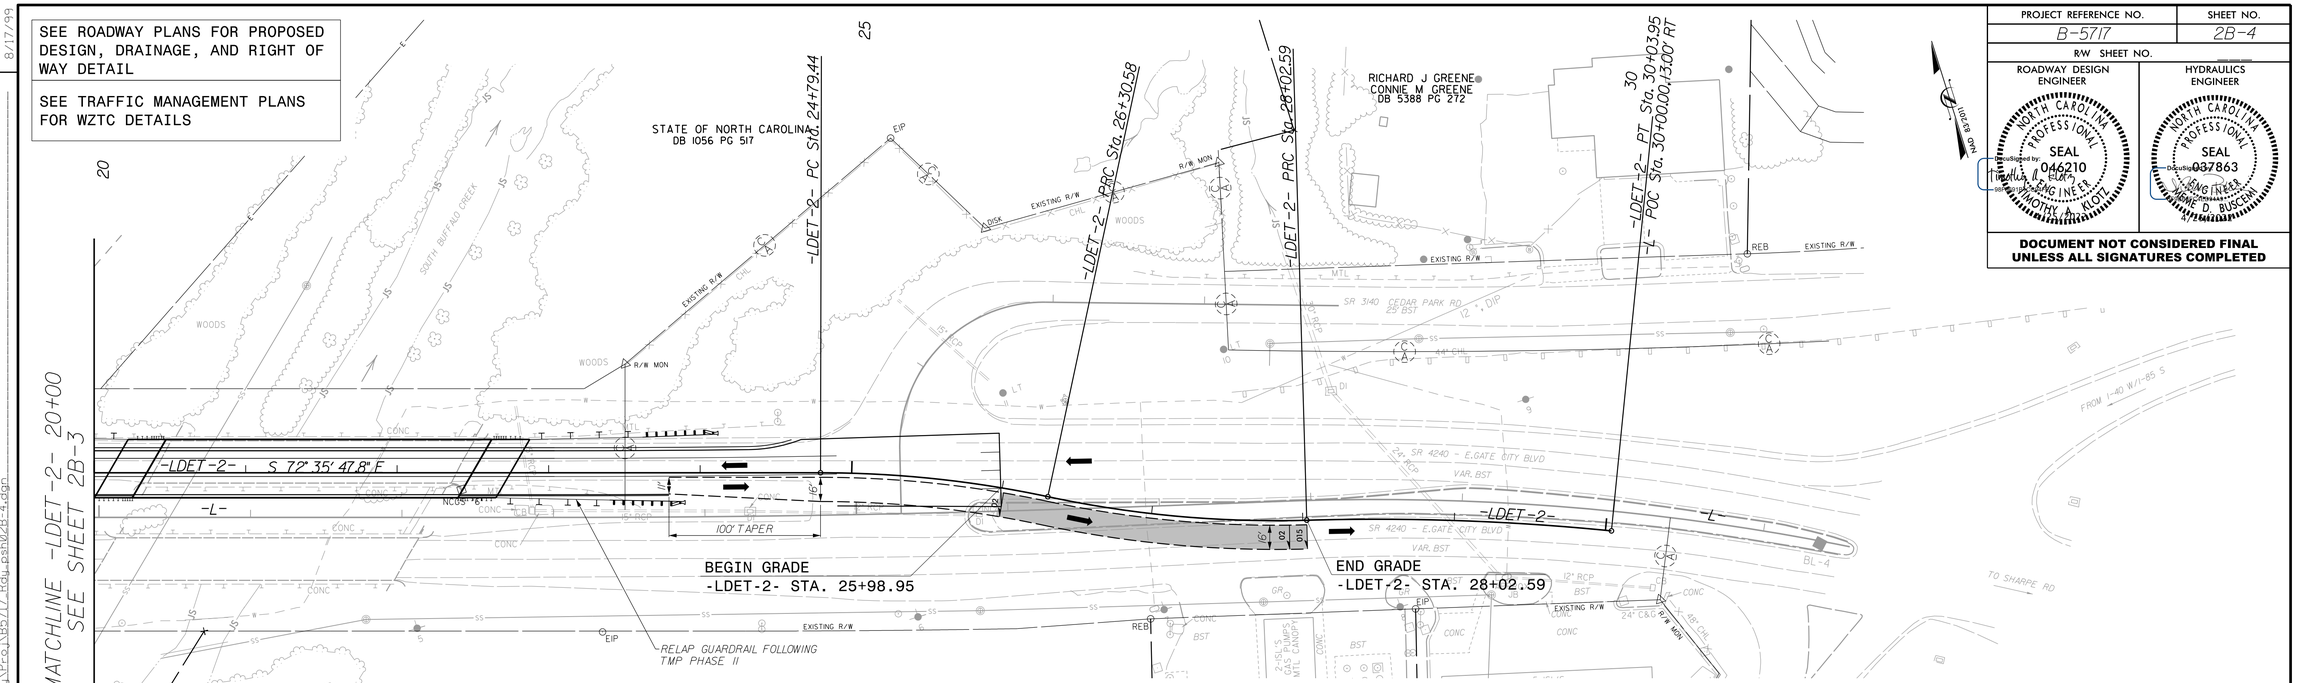

-LDET-2-

PI Sta 25+55.29	PI Sta 27+17.00	PI Sta 29+03.41
Δ = 12° 01' 39.8" (RT)	Δ = 13° 41' 17.6" (LT)	Δ = 7° 20' 20.7" (RT)
D = 7° 57' 27.9"	D = 7° 57' 27.9"	D = 3° 38' 41.2"
L = 151.14'	L = 172.01'	L = 201.36'
T = 75.85'	T = 86.42'	T = 100.82'
R = 720.00'	R = 720.00'	R = 1,572.00'
V = 45 MPH	V = 45 MPH	

-LDET-2-

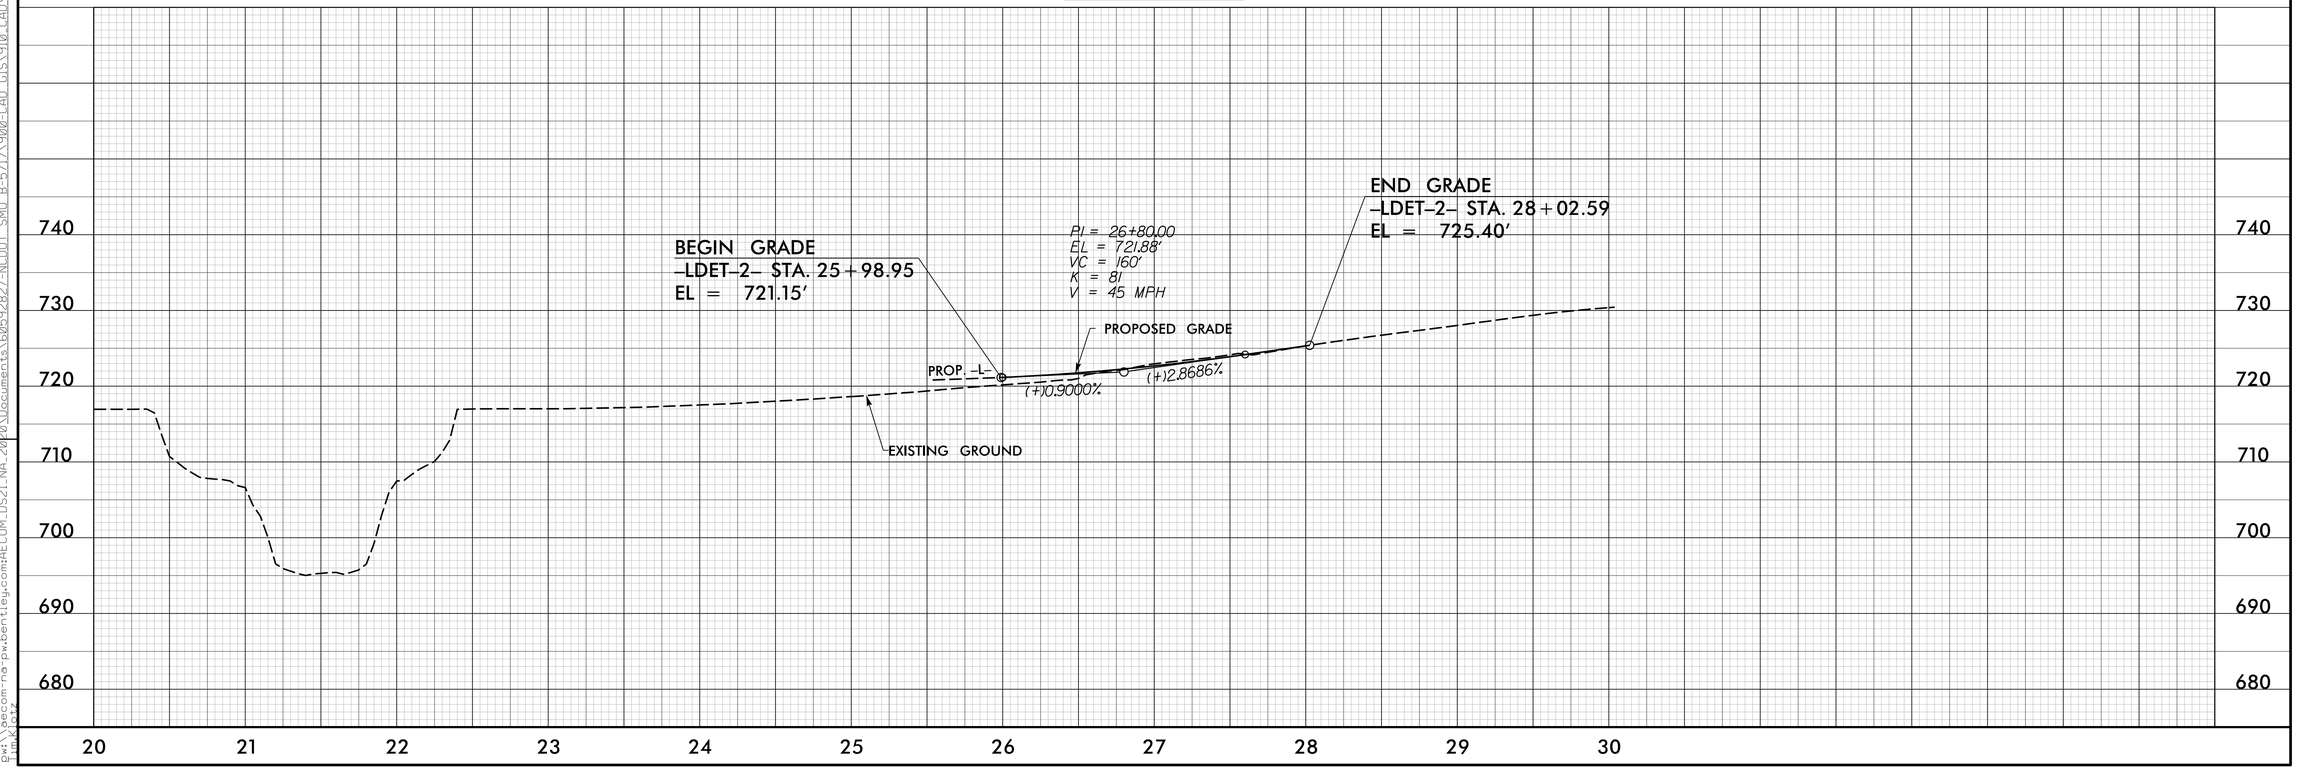

REVISIONS

8/17/99

3/14/2022
dmkloetz
c:\pwworking\ecom-na-pw.bentley.com\AECOM_DS21_NA_2020\Documents\60592827-NCDOT_SMU_B-5717\900-CAD_GIS\910_CAD\70_NCDOT_TIP\Roadway\Proj\B5717_Rdy_psh02B-4.dgn