DocuSign Envelope ID: F01643C1-3DE5-4206-B6C2-D19A169257DB

PROJ. REFERENCE NO.	SHEET NO.
B-5717	TMP-7

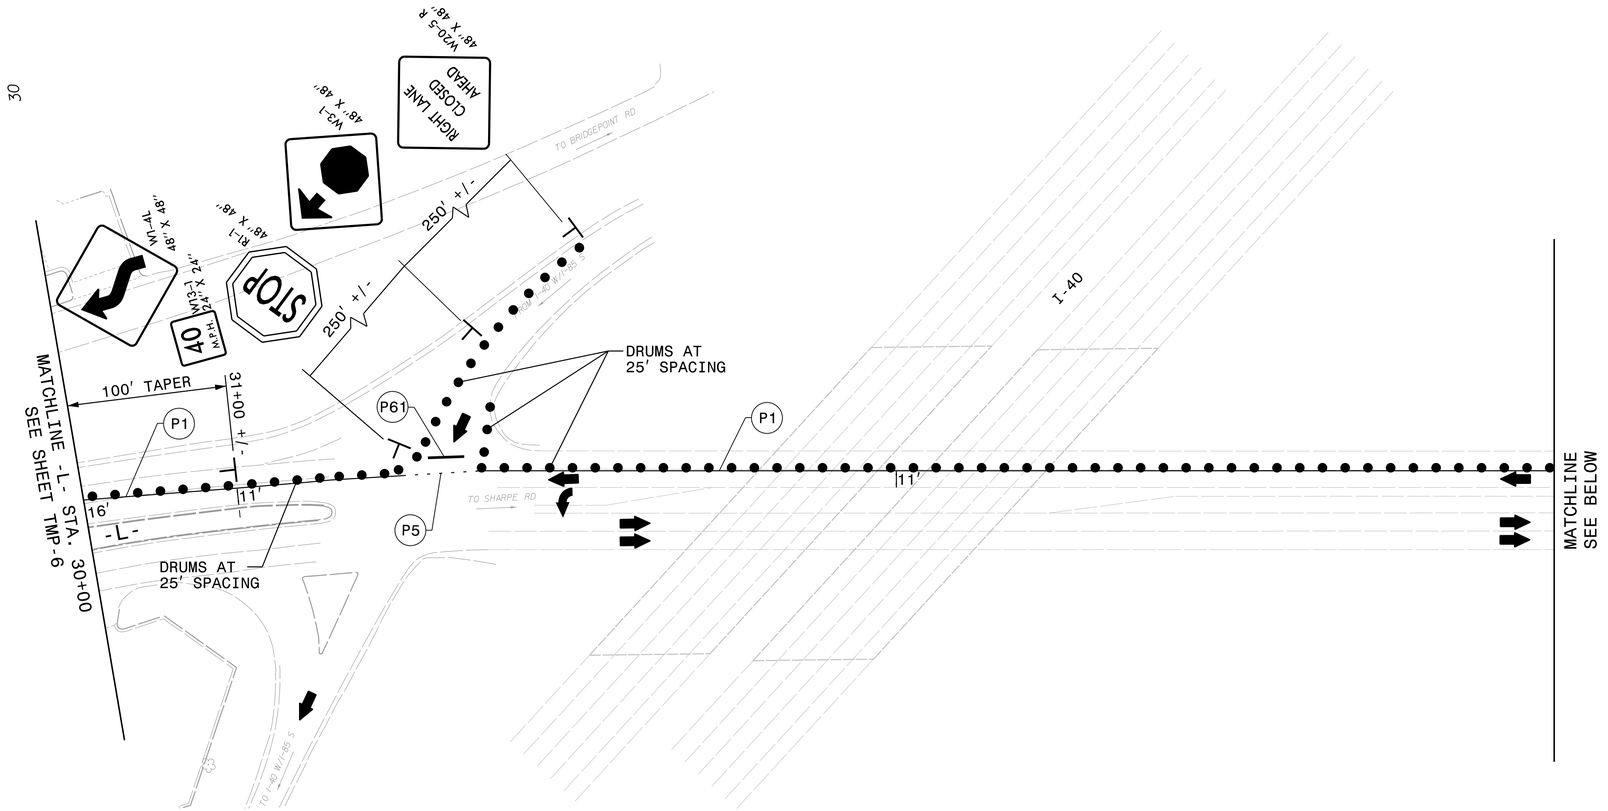

NOTE: LOCATE CMS AT THE INTERSECTION OF E. LEE STREET (SR 3037) AND SHARPE ROAD (SR 3033) OR AS DIRECTED BY THE ENGINEER

APPROVED: Timothy A. Klotz
98F5691BTCC94FE...
DATE: 4/25/2022
SEAL

NORTH CAROLINA PROFESSIONAL SEAL 046210 ENGINEER TIMOTHY A. KLOTZ

DOCUMENT NOT CONSIDERED FINAL UNLESS ALL SIGNATURES COMPLETED

DIVISION OF HIGHWAYS
STATE OF NORTH CAROLINA
DEPARTMENT OF TRANSPORTATION
WORK ZONE TRAFFIC CONTROL

PHASE I DETAIL

4/14/2022
Dw:\\aecom-na-pw.bentley.com:AECOM_DS2_NA_2020\Documents\60592827-NCDOT SMU B-5717\900-CAD GIS\910_CADD\70_NCDOT_TIP\Traffic\TraffcControl\TCP\B5717_TC_TMP_PSH_07_Phase I.dgn
Tim.Klotz