DocuSign Envelope ID: F01643C1-3DE5-4206-B6C2-D19A169257DB

PROJ. REFERENCE NO.	SHEET NO.
B-5717	TMP-9

NOTE: LOCATE SIGNS AT THE INTERSECTION OF E. GATE CITY BLVD(SR 4240) AND E. FLORIDA STREET OR AS DIRECTED BY THE ENGINEER

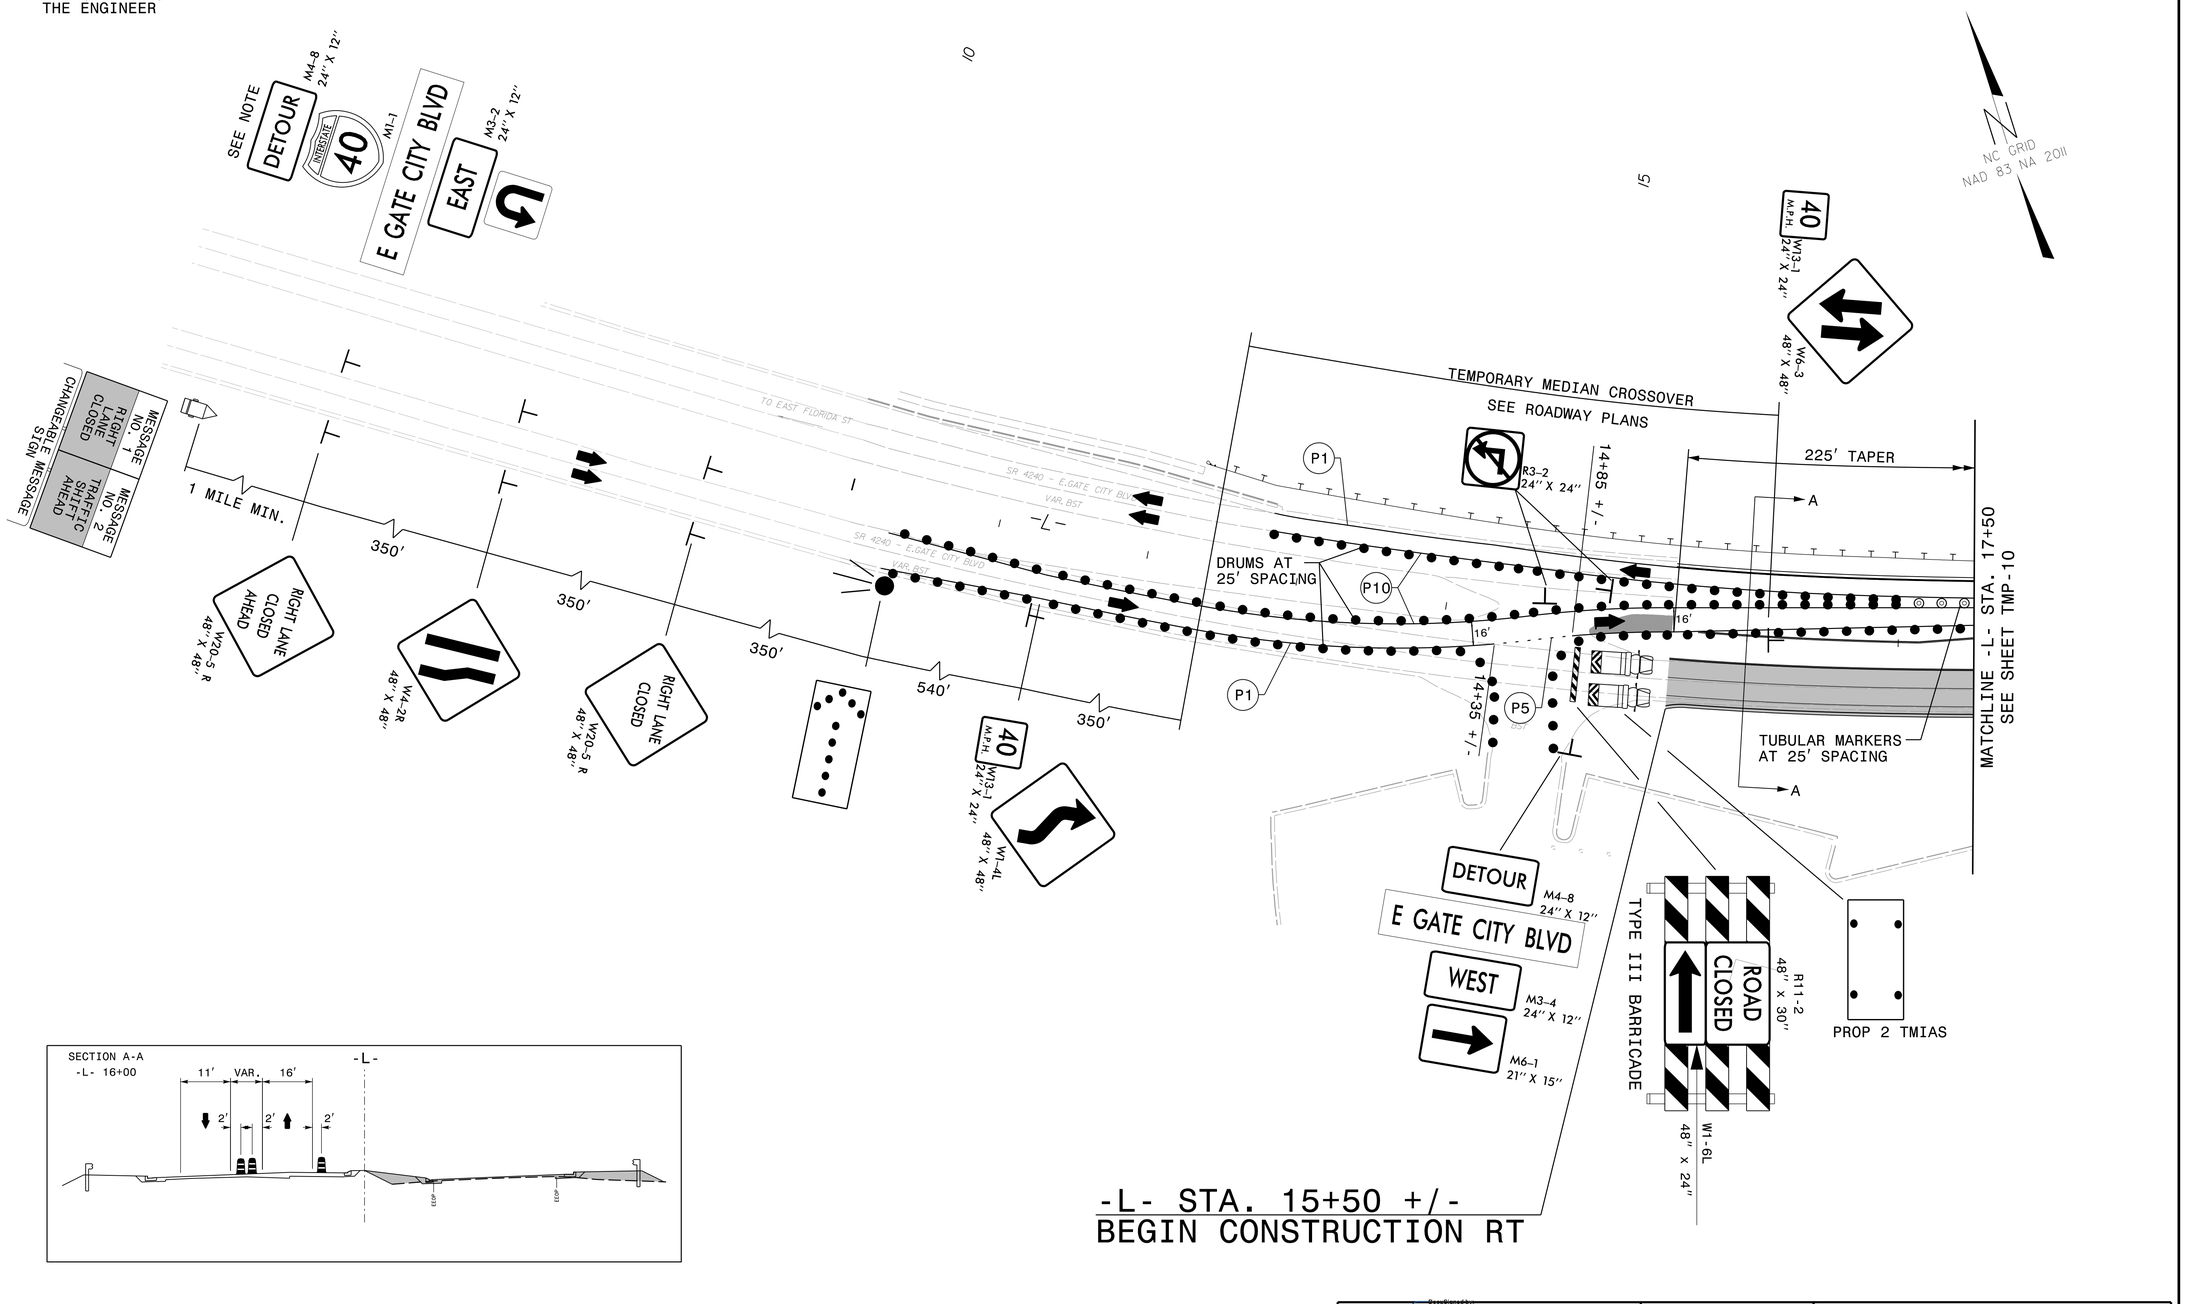

WORK ZONE

APPROVED: DocuSigned by: Timothy A. Klotz 98F569181CC94FE...

DATE: 4/25/2022

SEAL

NORTH CAROLINA PROFESSIONAL SEAL 046210 ENGINEER TIMOTHY A. KLOTZ

DIVISION OF HIGHWAYS STATE OF NORTH CAROLINA DEPARTMENT OF TRANSPORTATION WORK ZONE TRAFFIC CONTROL

DOCUMENT NOT CONSIDERED FINAL UNLESS ALL SIGNATURES COMPLETED

PHASE II DETAIL

4/14/2022
pw:\\ascom-na-pw.bentley.com:AECOM_DS2LNA_2020\Documents\60592827-NCDOT SMU B-5717\900-CAD GIS\910_CAD\70_NCDOT_TIP\TrafficTrafficControl\TCP\B5717_TC_TMP_PSH_09_Phase II.dgn
Tim.Klotz