DocuSign Envelope ID: F01643C1-3DE5-4206-B6C2-D19A169257DB

PROJ. REFERENCE NO.	SHEET NO.
B-5717	TMP-10

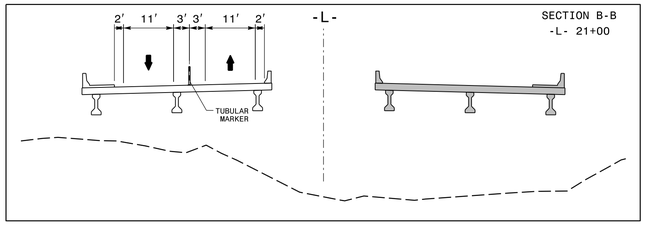

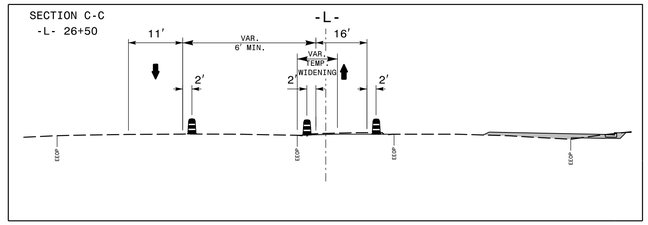

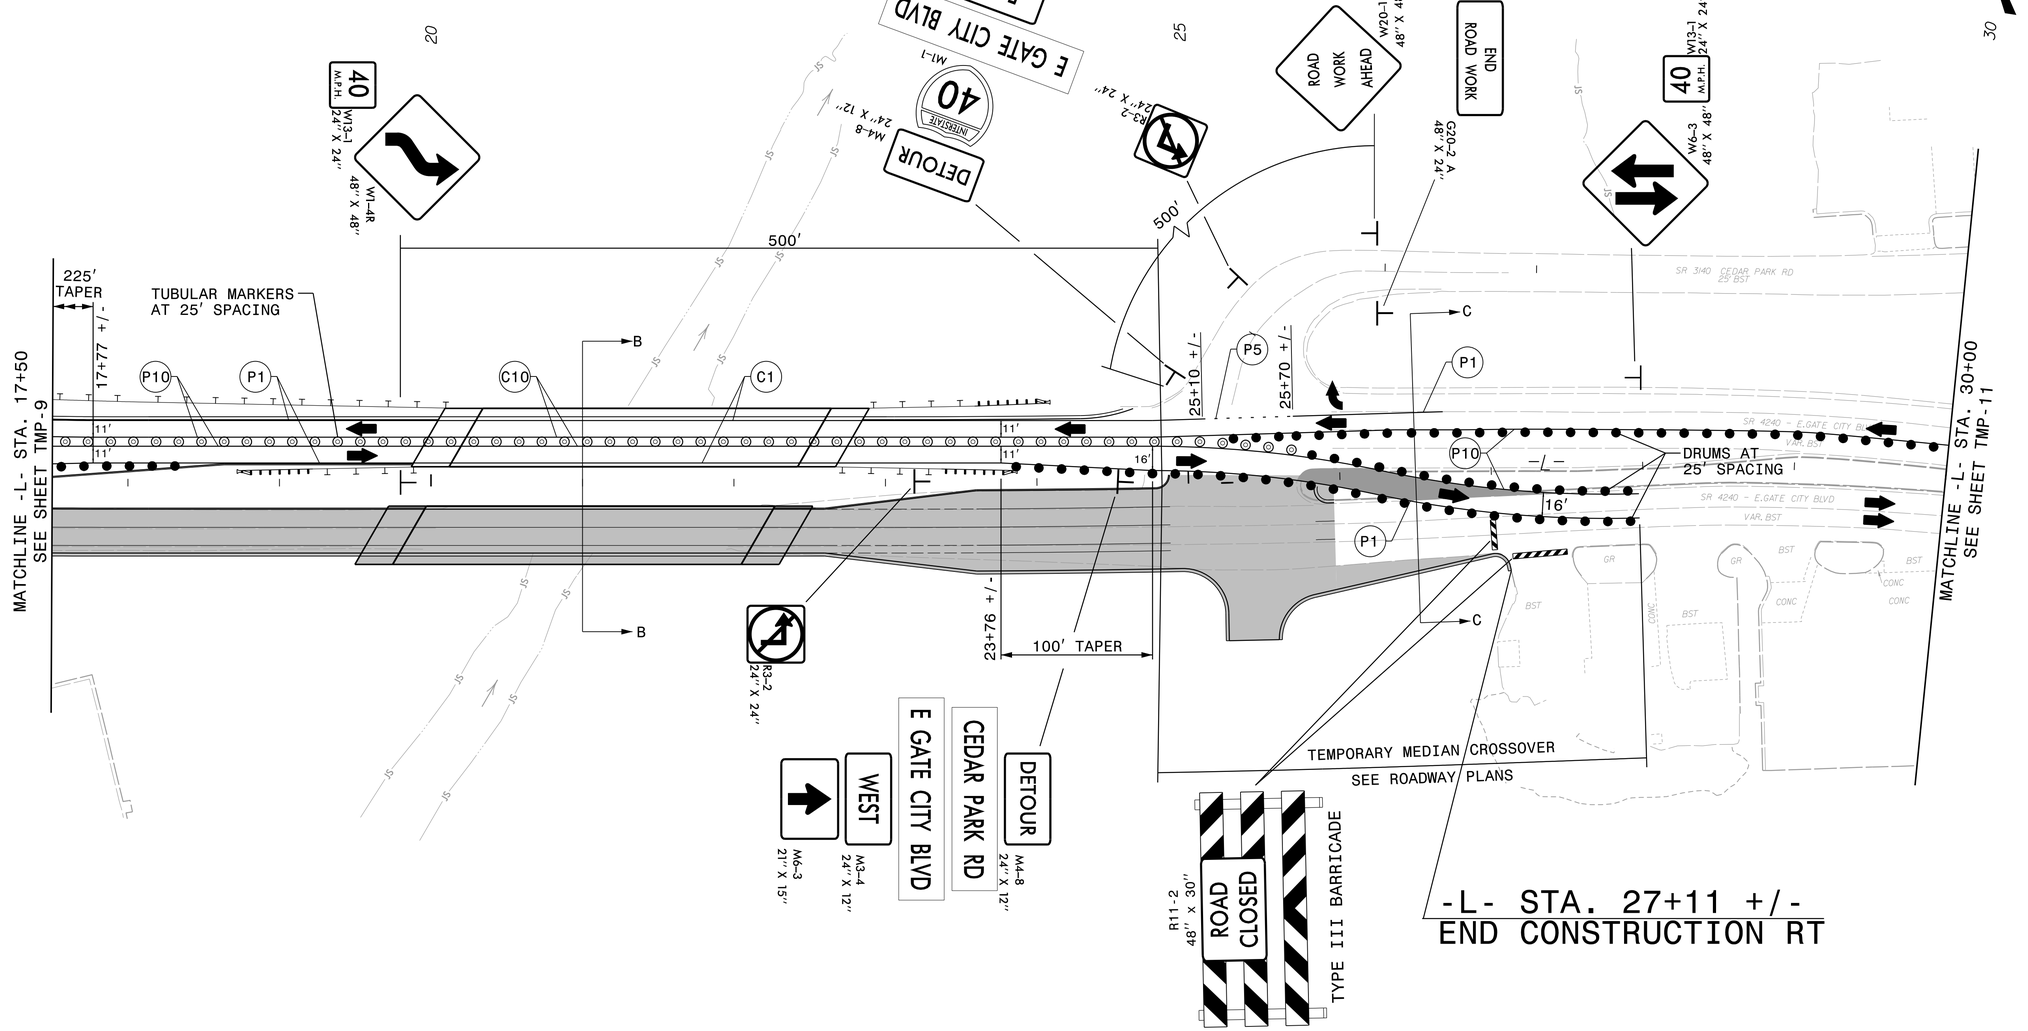

WORK ZONE

APPROVED: Timothy A. Klotz
DocuSigned by: 98F5691BTCC94FE...
DATE: 4/25/2022
SEAL

NORTH CAROLINA PROFESSIONAL SEAL 046210 ENGINEER TIMOTHY A. KLOTZ

DIVISION OF HIGHWAYS · STATE OF NORTH CAROLINA · DEPARTMENT OF TRANSPORTATION · WORK ZONE TRAFFIC CONTROL

DOCUMENT NOT CONSIDERED FINAL UNLESS ALL SIGNATURES COMPLETED

PHASE II DETAIL

4/14/2022
Dw:\\aecom-nc-pw.bentley.com:AECOM_DS2_NA_2020\Documents\60592827-NCDOT SMU B-5717\900-CAD GIS\910_CAD\70_NCDOT_TIP\TrafficControl\TCP\B5717_TC_TMP_PSH_10_Phase II.dgn
Tim.Klotz