PROJECT REFERENCE NO.	SHEET NO.
B-5717	EC-06/CONST.04
R/W SHEET NO.	

-L-

PI Sta 11+38.60	PIs Sta 14+10.35	PI Sta 15+45.26	PIs Sta 16+80.16
Δ = 5° 20' 27.8" (LT)	Θs = 2° 51' 53.2"	Δ = 3° 54' 35.5" (LT)	Θs = 2° 51' 53.2"
D = 1° 55' 41.5"	Ls = 200.00'	D = 2° 51' 53.2"	Ls = 200.00'
L = 277.00'	LT = 133.35'	L = 136.48'	LT = 133.35'
T = 138.60'	ST = 66.68'	T = 68.27'	ST = 66.68'
R = 2,971.46'		R = 2,000.00'	ST = 66.68'
		e = 0.04 FT/FT	
		R.O. = 200'	

NOTE: UTILIZE FABRIC INSERT INLET PROTECTION DEVICES IN LIEU OF ROCK INLET SEDIMENT TRAPS TYPE C IN AREAS WHERE WATER MAY POND ON ROAD OPEN TO LIVE TRAFFIC.

Place Matting for Erosion Control on Slope as Work Allows.
Sta. 13+50 to Sta. 17+00 LT
Sta. 15+00 to Sta. 17+00 RT

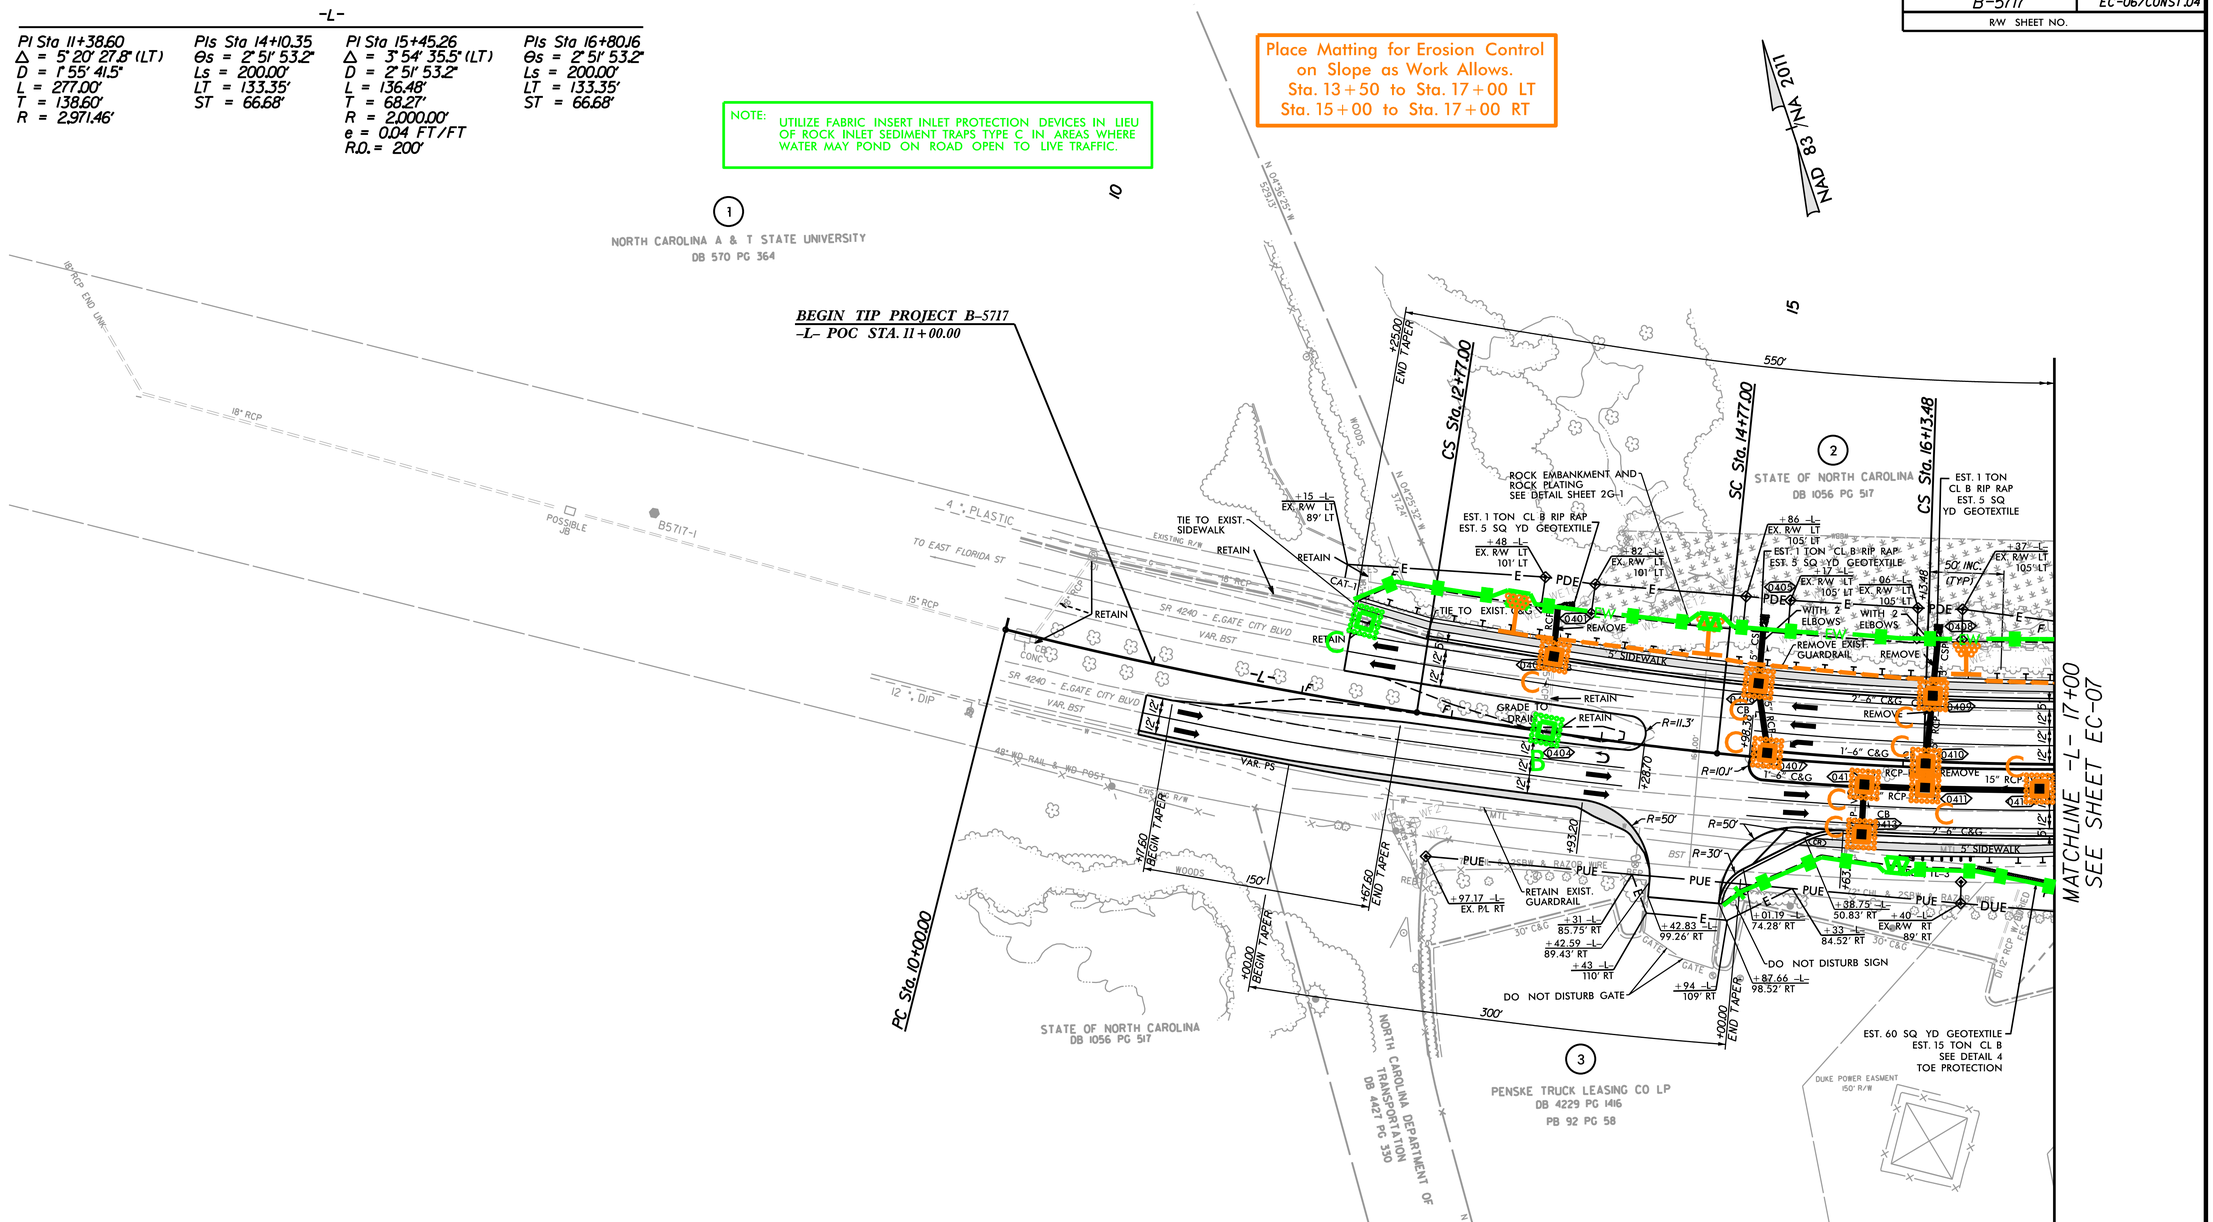

DETAIL 4
TOE PROTECTION
(Not to Scale)

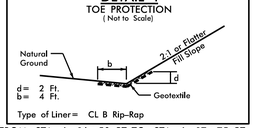

d = 2 Ft.
b = 4 Ft.
Type of Liner = CL B Rip-Rap
FROM STA. -L- 16+50 RT TO STA. -L- 17+75 RT

FOR -L- PROFILE, SEE SHEET NO. 6
FOR -L_RT- PROFILE, SEE SHEET NO. 6
FOR -L_LT- PROFILE, SEE SHEET NO. 6

5/14/99
3592827-NCDOT_SKU_B-5717\900-CAD GIS\910_CADV70_NCDOT_TIP\Erosion Control\Design\230_B5717_EC_PSH06_FG.dgn
3:57:15 PM