DocuSign Envelope ID: 2AD1449B-C1F3-4078-88A7-D2AACDD998A5

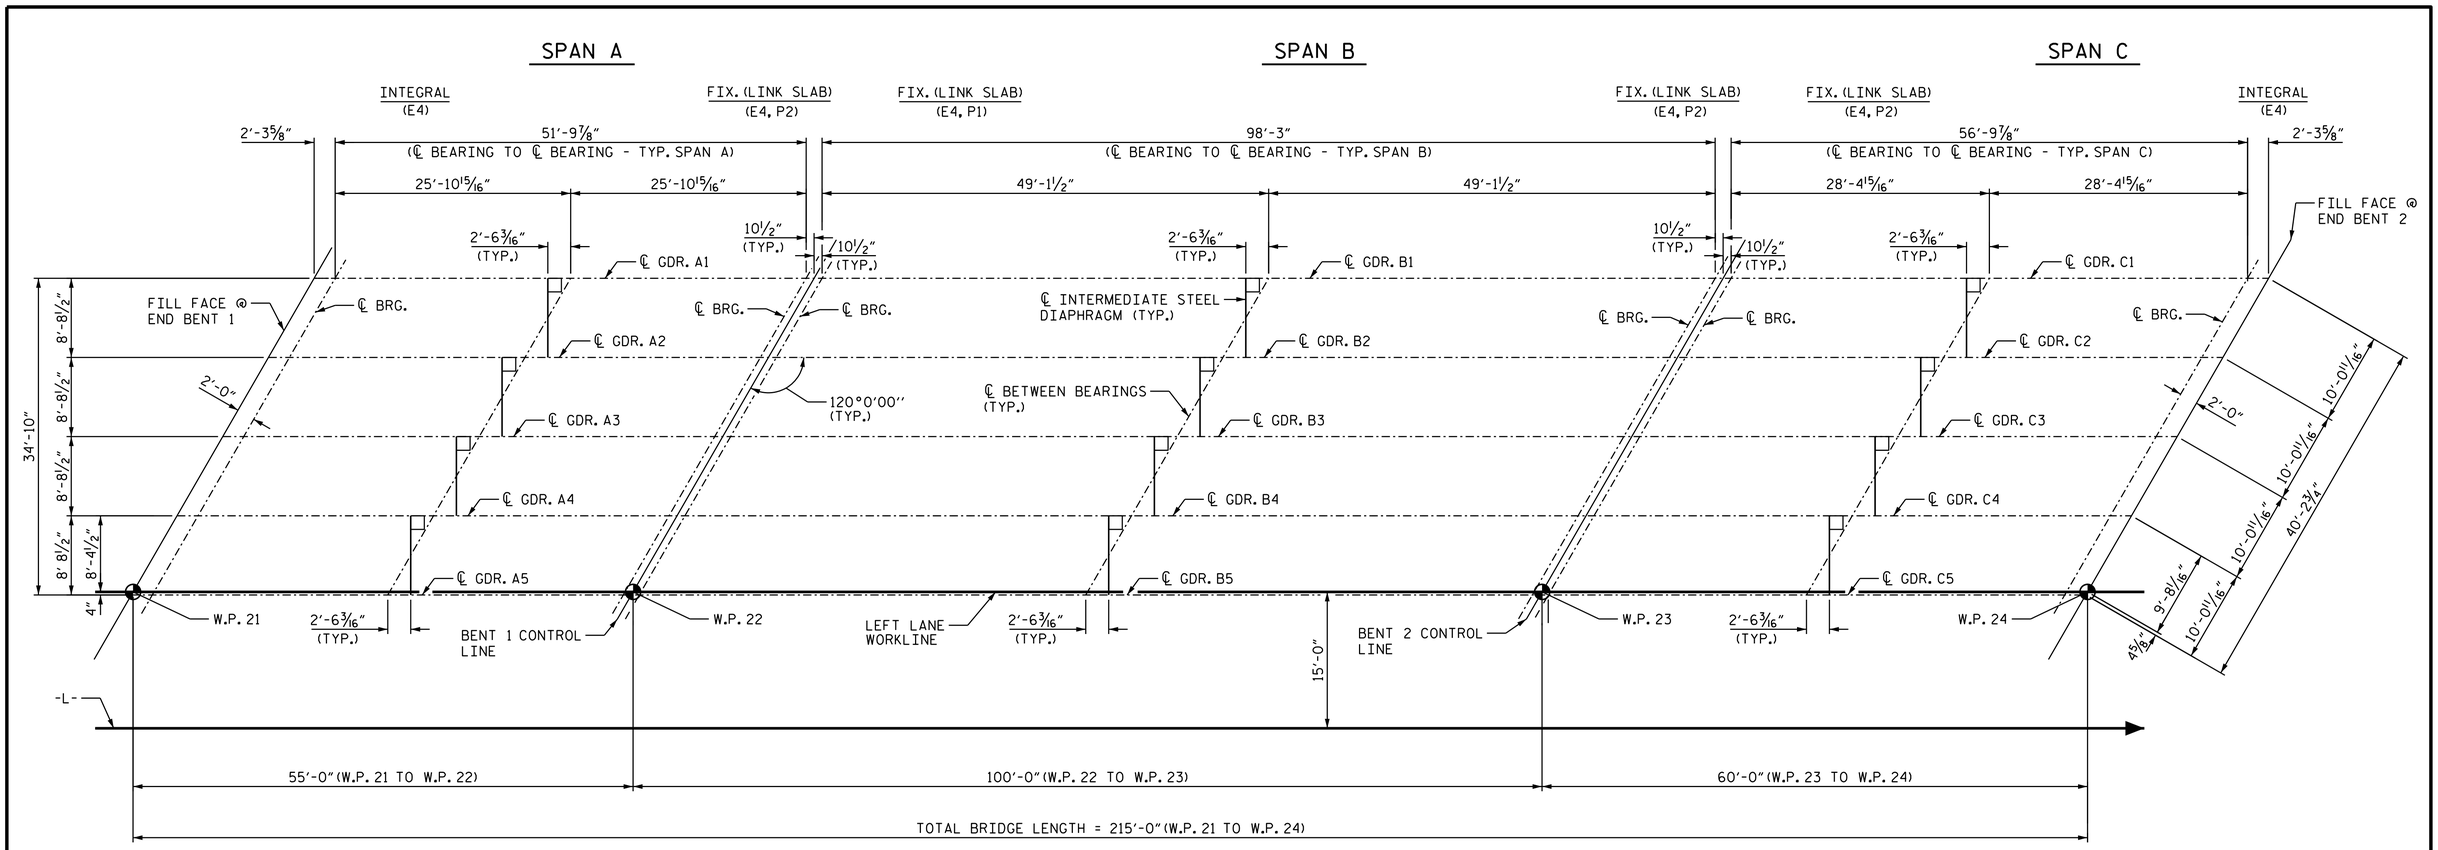

FRAMING PLAN

FORMED HOLE LOCATION			
GIRDER	DIM. "C"	DIM. "D"	DIM. "E"
A1	24'-1¼"	-	29'-1⅝"
A2, A3, A4	24'-1¼"	5'-0⅜"	24'-1¼"
A5	29'-1⅝"	-	24'-1¼"
B1	47'-3¹³⁄₁₆"	-	52'-4³⁄₁₆"
B2, B3, B4	47'-3¹³⁄₁₆"	5'-0⅜"	47'-3¹³⁄₁₆"
B5	52'-4³⁄₁₆"	-	47'-3¹³⁄₁₆"
C1	26'-7¼"	-	31'-7⅝"
C2, C3, C4	26'-7¼"	5'-0⅜"	26'-7¼"
C5	31'-7⅝"	-	26'-7¼"

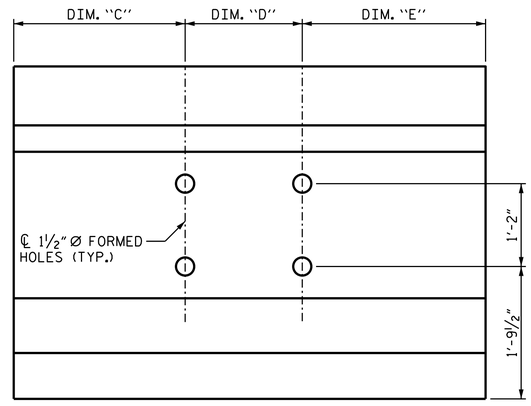

GIRDER ELEVATION

PROJECT NO. B-5717
GUILFORD COUNTY
STATION: 21+22.00 -L-

AECOM
AECOM TECHNICAL SERVICES OF NC, INC.
5438 WADE PARK BOULEVARD, SUITE 200
RALEIGH, NC 27607
(919) 854-6200 www.aecom.com
AECOM License No. F-0342

NORTH CAROLINA PROFESSIONAL SEAL 041543 ENGINEER GREGORY R. COLS
Docusigned by: 1B0CFCC2C7B4...
4/8/2022

DOCUMENT NOT CONSIDERED FINAL UNLESS ALL SIGNATURES COMPLETED

STATE OF NORTH CAROLINA
DEPARTMENT OF TRANSPORTATION
RALEIGH

SUPERSTRUCTURE

FRAMING PLAN

(LEFT LANE)

REVISIONS						SHEET NO.
NO.	BY:	DATE:	NO.	BY:	DATE:	S2-10
1			3			TOTAL SHEETS
2			4			38

DRAWN BY : D.R. DRUM DATE : 07/2021
CHECKED BY : G.L. HAMILTON DATE : 09/2021
DESIGNED BY : D.R. DRUM DATE : 06/2021
DESIGN CHECKED BY : G.R. COLS DATE : 09/2021

DATE: 3/31/2022
TIME: 3:46:27 PM
USER: dgnfeldrum
DGN: pw:\\aecom-nc-pw.bentley.com:AECOM_DSS1_NA_2020\Documents\60592827-NCDOT SMU B-5717\900-CAD GIS\910_CADD\10_NCDOT_TIP\Structures\04 Drawings\402_09_B-5717_SMU_FP_S2-10_40022.dgn