DocuSign Envelope ID: 2AD1449B-C1F3-4078-88A7-D2AACDD998A5

USER: dsnelldrum
DGN: pw:\\dcom-nc-pw.bentley.com:AECOM_DS21_NA_2020\Documents\60592827-NCDOT SMU B-5717\060-CAD GIS\160_CADYO_NCDOT_TIP\Structures\04 Drawings\402_02B_LB-5717_SMU_GI_S2-11_402(2).dgn
DATE: 3/31/2022
TIME: 3:46:35 PM

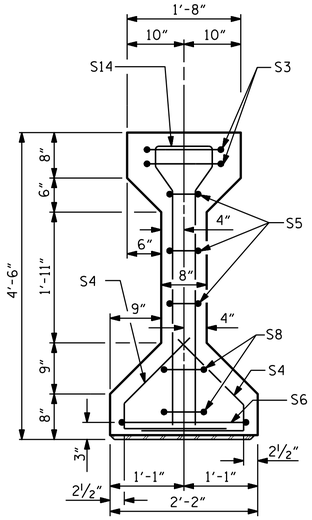

SECTION A-A

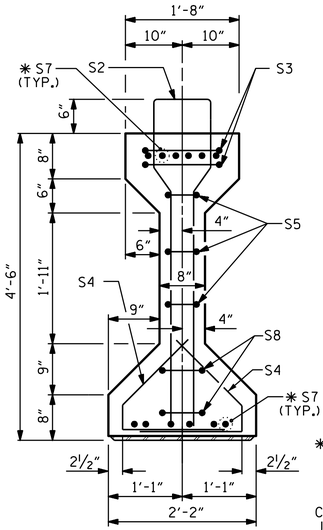

SECTION B-B

* FOR S7 BARS, SEE DETAIL "A" OF PRESTRESSED CONCRETE GIRDER CONTINUOUS FOR LIVE LOAD DETAILS SHEET

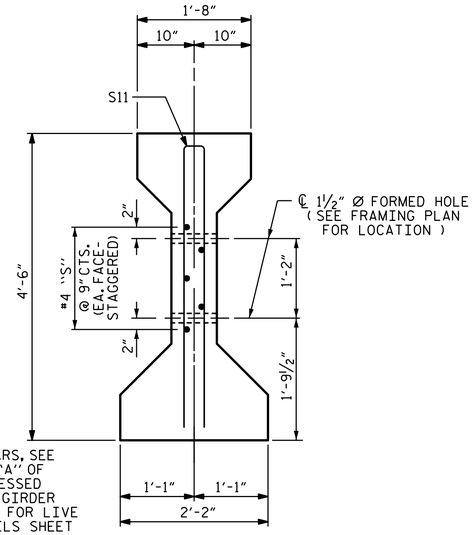

SECTION C-C
(S1 BARS NOT SHOWN)

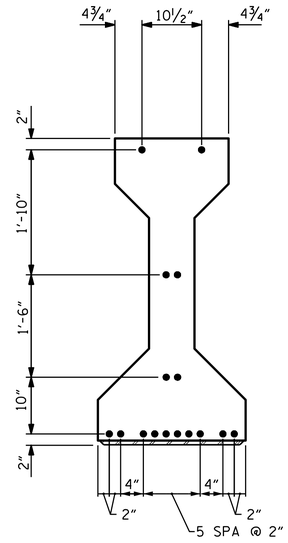

AT END OF GIRDER

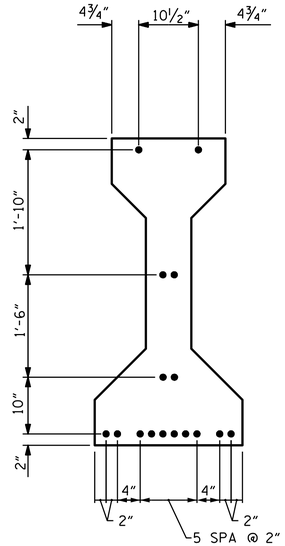

AT ℄ OF GIRDER

0.6" Ø LOW RELAXATION STRAND LAYOUT

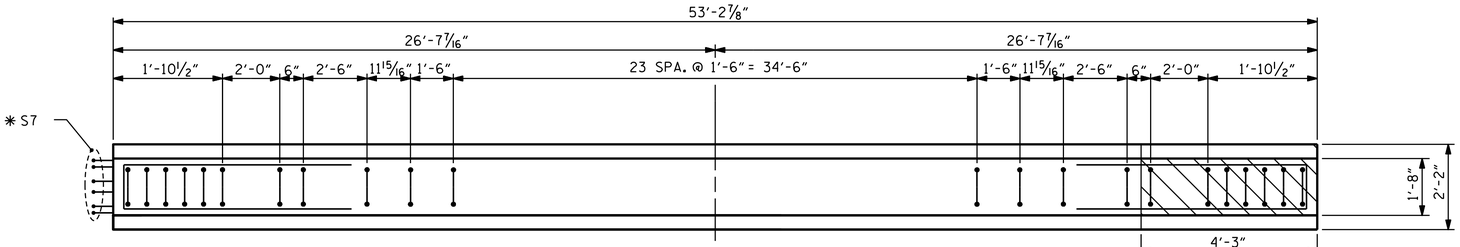

PLAN OF GIRDER

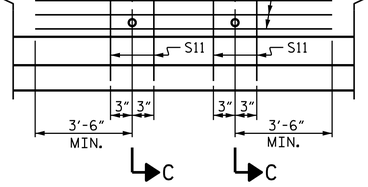

PARTIAL ELEVATION
SHOWING INTERMEDIATE DIAPHRAGM REINFORCING STEEL FOR GIRDER Nos. A2, A3 and A4

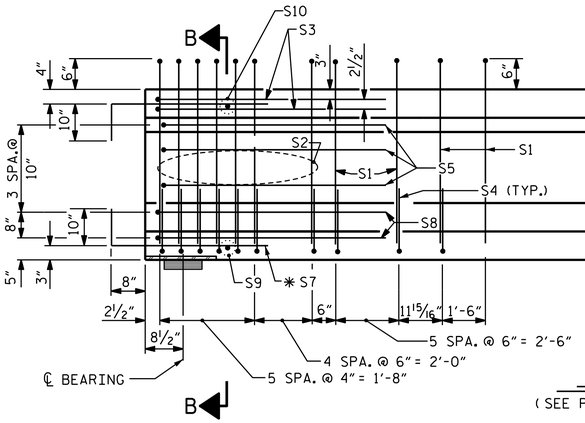

INTEGRAL

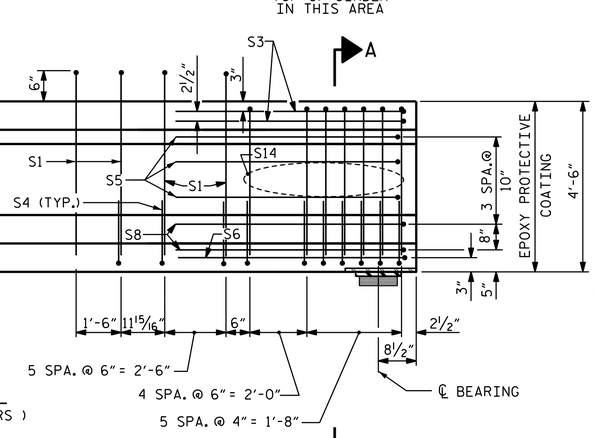

FIX. (LINK SLAB)

ELEVATION OF GIRDER
(SEE PARTIAL ELEVATION FOR ADDITIONAL "S" BARS)

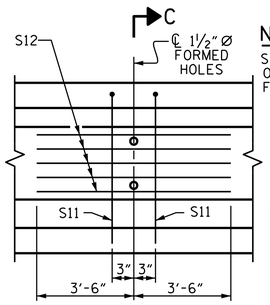

PARTIAL ELEVATION
SHOWING INTERMEDIATE DIAPHRAGM REINFORCING STEEL FOR GIRDER Nos. A1 & A5

NOTE:
SEE GIRDER ELEVATION ON FRAMING PLAN FOR FORMED HOLE LOCATIONS.

0.6" Ø L. R. GRADE 270 STRANDS

AREA (SQUARE INCHES)	ULTIMATE STRENGTH (LBS. PER STRAND)	APPLIED PRESTRESS (LBS. PER STRAND)
0.217	58,600	43,950

REINFORCING STEEL FOR ONE GIRDER

	BAR	NUMBER	SIZE	TYPE	LENGTH	WEIGHT
	S1	38	#4	1	10'-8"	271
	S2	10	#6	1	10'-8"	160
	S3	4	#4	2	9'-1"	24
	S4	68	#4	3	3'-5"	155
	S5	6	#4	2	8'-5"	34
	S6	1	#4	2	9'-11"	7
	* S7	12	#5	STR	3'-8"	46
	S8	4	#4	2	8'-7"	23
	S9	1	#3	STR	1'-10"	1
	S10	1	#3	STR	1'-4"	1
EXTERIOR GDR.	S11	2	#5	2	8'-8"	18
INTERIOR GDR.	S11	4	#5	2	8'-8"	36
EXTERIOR GDR.	S12	5	#4	STR	7'-0"	23
INTERIOR GDR.	S13	5	#4	STR	12'-1"	40
	S14	10	#6	1	9'-4"	140

* NOTE: S7 BARS SHALL BE BENT BEFORE SHIPMENT. HEAT BENDING SHALL NOT BE ALLOWED.

BAR TYPES

ALL BAR DIMENSIONS ARE OUT-TO-OUT

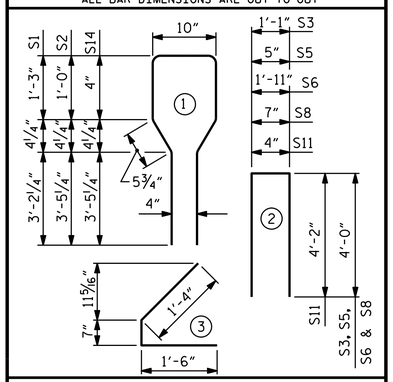

QUANTITIES FOR ONE GIRDER

	REINFORCING STEEL LB.	6000 PSI CONCRETE C.Y.	0.6"Ø L.R. STRANDS No.
EXTERIOR GIRDER	903	10.8	16
INTERIOR GIRDER	938	10.8	16

GIRDERS REQUIRED

NUMBER	LENGTH	TOTAL LENGTH
5	53'-2⅞"	266'-2¾"

PROJECT NO. B-5717
GUILFORD COUNTY
STATION: 21+22.00 -L-

SHEET 1 OF 5

AECOM
AECOM TECHNICAL SERVICES OF NC, INC.
5438 WADE PARK BOULEVARD, SUITE 200
RALEIGH, NC 27607
(919) 854-6200 www.aecom.com
AECOM License No. F-0342

NORTH CAROLINA PROFESSIONAL SEAL 041343 ENGINEER GREGORY R. COLS
Document is electronically signed and sealed using a SHA1 Authentication code
1B0CF0C2C7E...
4/8/2022

DOCUMENT NOT CONSIDERED FINAL UNLESS ALL SIGNATURES COMPLETED

STATE OF NORTH CAROLINA
DEPARTMENT OF TRANSPORTATION
RALEIGH

STANDARD AASHTO TYPE IV PRESTRESSED CONCRETE GIRDER CONTINUOUS FOR LIVE LOAD SPAN A LEFT LANE

ASSEMBLED BY : B. HODACK	DATE : 5/2021
CHECKED BY : G. HAMILTON	DATE : 9/2021
DRAWN BY : ELR 8/91	REV. 10/1/11 MAA/GM
CHECKED BY : GRP 8/91	REV. 1/15 MAA/TMG
	REV. 12/17 MAA/THC

REVISIONS						SHEET NO.
NO.	BY:	DATE:	NO.	BY:	DATE:	S2-11
1			3			TOTAL SHEETS
2			4			38

STD. NO. PCG6