DocuSign Envelope ID: 2AD1449B-C1F3-4078-88A7-D2AACDD998A5

ESTIMATED QUANTITIES		
BRIDGE @ STA. 21+22.00 -L- LEFT LANE	RIP RAP CLASS II (2'-0" THICK)	GEOTEXTILE FOR DRAINAGE
	TONS	SQUARE YARDS
END BENT 1	281	312
END BENT 2	215	239

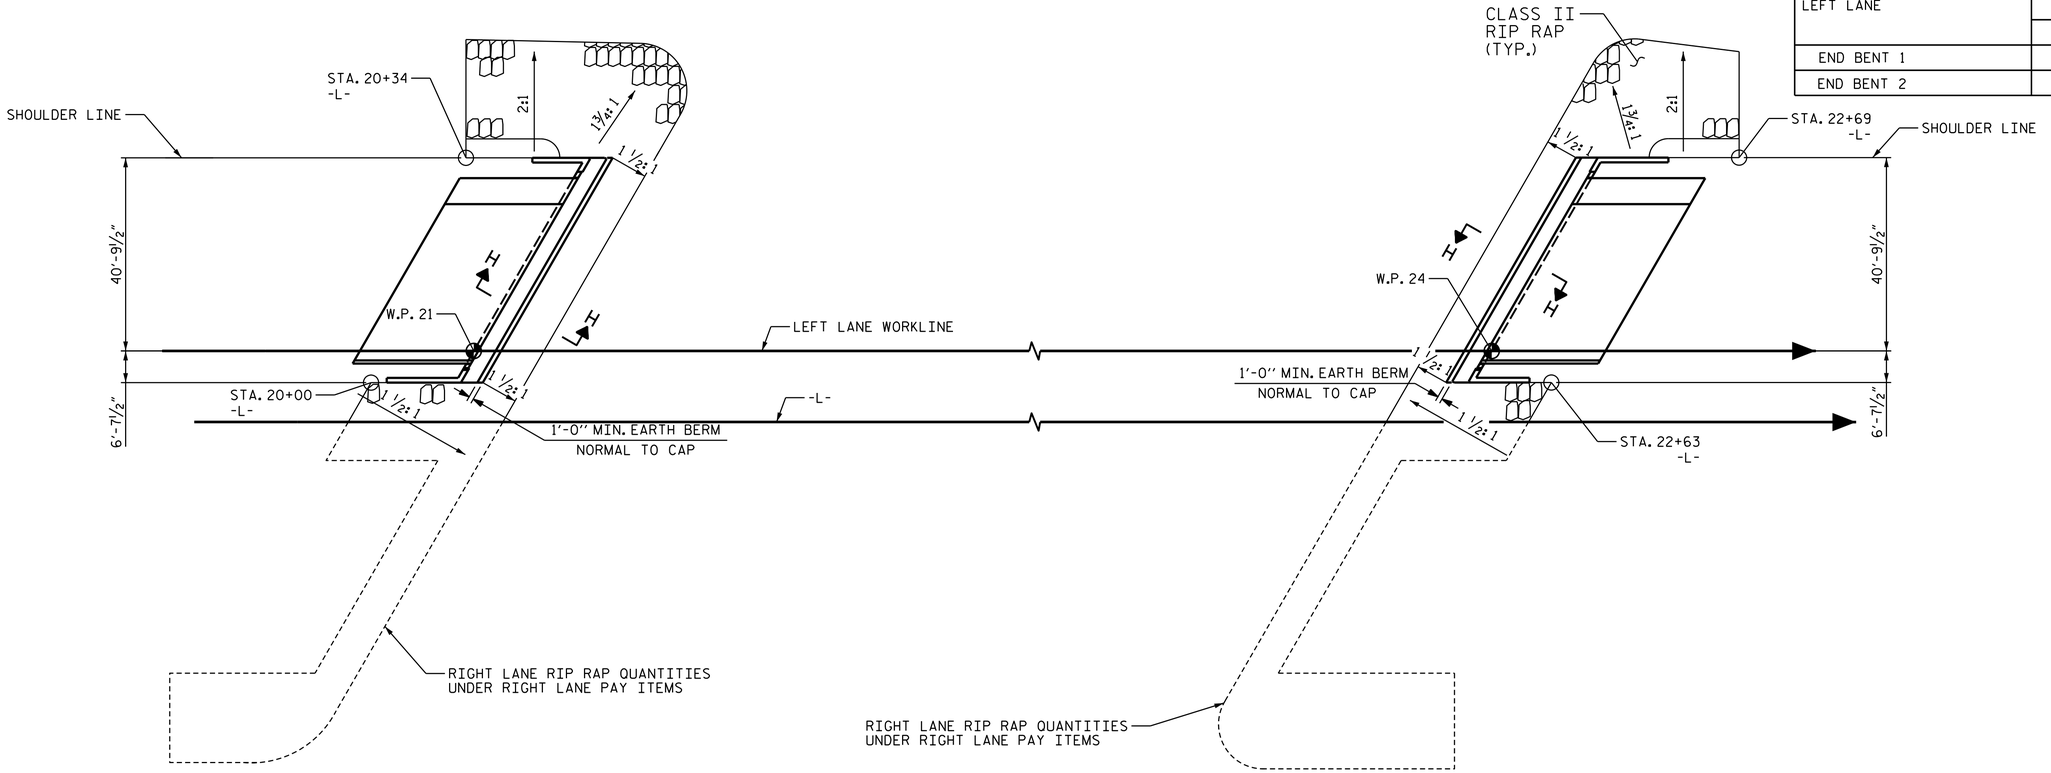

@ END BENT 1

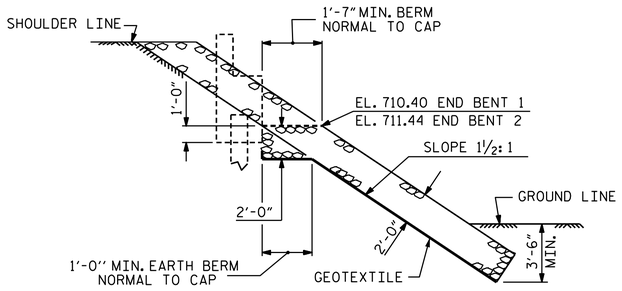

SECTION H-H

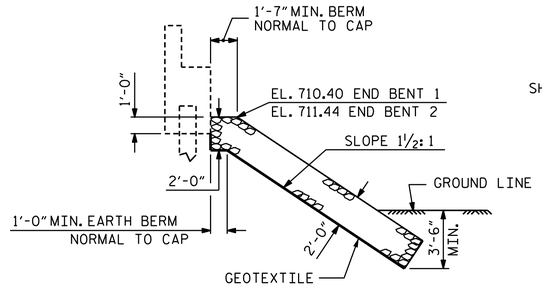

℄ SECTION
BERM RIP RAPPED

@ END BENT 2

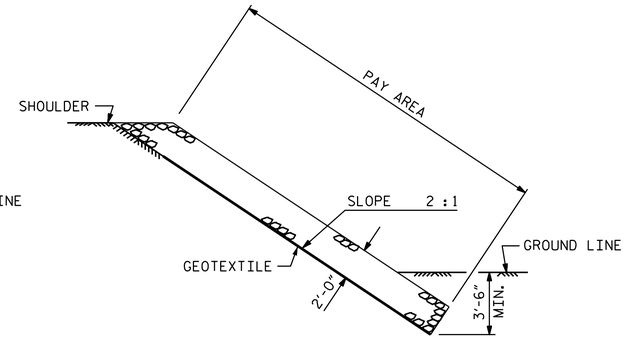

SECTION C-C

PROJECT NO. B-5717
GUILFORD COUNTY
STATION: 21+22.00 -L-

AECOM
AECOM TECHNICAL SERVICES OF NC, INC.
5438 WADE PARK BOULEVARD, SUITE 200
RALEIGH, NC 27607
(919) 854-6200 www.aecom.com
AECOM License No. P-0342

NORTH CAROLINA PROFESSIONAL SEAL 041343 ENGINEER GREGORY R. COLS
Docusigned by:
18DCFCCC2C0B4F1...
4/8/2022

STATE OF NORTH CAROLINA
DEPARTMENT OF TRANSPORTATION
RALEIGH

STANDARD

RIP RAP DETAILS

(LEFT LANE)

REVISIONS						SHEET NO.
NO.	BY:	DATE:	NO.	BY:	DATE:	S2-36
1			3			TOTAL SHEETS
2			4			38

ASSEMBLED BY : B.D. HODACK	DATE : 07/2021	
CHECKED BY : G.R. COLS	DATE : 10/2021	
DRAWN BY : REK 1/84	REV. 10/1/11	MAA/GM
CHECKED BY : RDU 1/84	REV. 12/21/11	MAA/GM
	REV. 12/17	MAA/THC

DOCUMENT NOT CONSIDERED FINAL UNLESS ALL SIGNATURES COMPLETED

STD. NO. RR1

DATE: 3/31/2022
TIME: 3:26:06 PM
USER: dafield1rum
DGN: pw:\\aecom-mr-pwbentley.com:AECOM_DS21_WA_20220Documents\60593283~NCDOT SIMU B-5717\900-CAD (DS)\910_CADD\10_NCDOT_TIP\Structures\04 Drawings\402_071_B-5717_SIMU_RR_S2-36_40002.dgn