DocuSign Envelope ID: 4ACFF300-E9E4-4332-AF3D-03F3420F8C1C

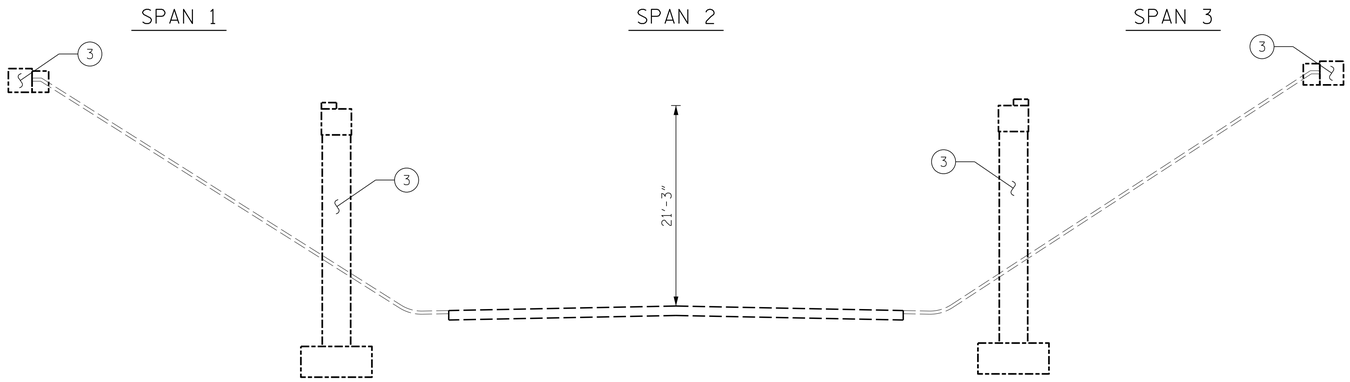

SECTION ALONG ROADWAY

SCOPE LEGEND:

1. CLEAR SHOULDERS OF DEBRIS AND VEGETATION
2. SUBSTRUCTURE CONCRETE REPAIRS
3. SUBSTRUCTURE EPOXY RESIN INJECTION
4. APPROACH ROADWAY MILLING AND RESURFACING

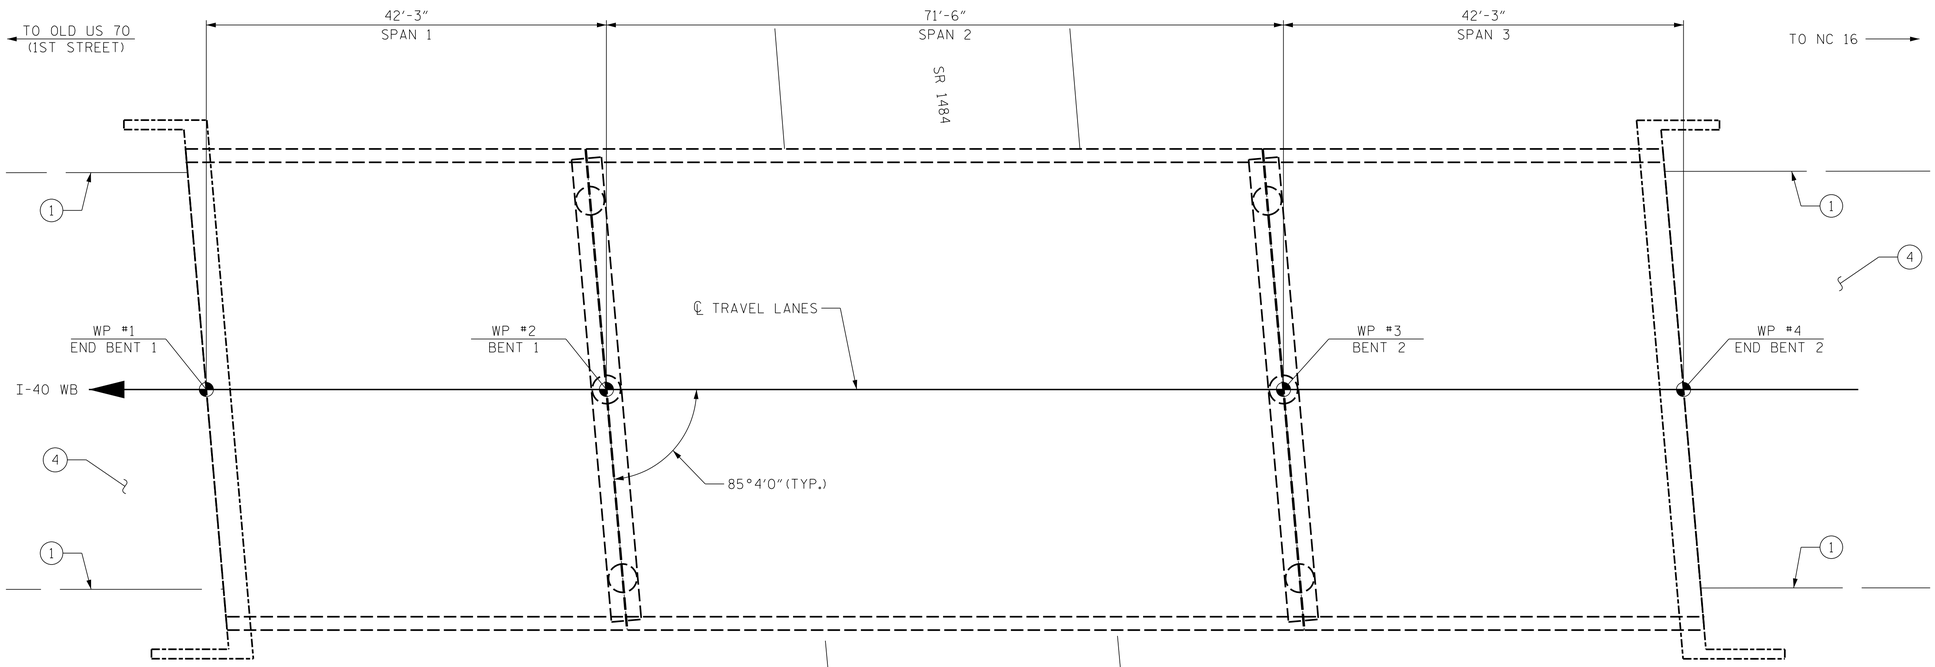

PLAN

NOTES:

GENERAL DRAWING INFORMATION IS TAKEN FROM THE ORIGINAL PLANS AND THE MOST UP TO DATE ROUTINE INSPECTION REPORT DATED 04/15/2021

I HEREBY CERTIFY THAT THIS STRUCTURE WAS REHABILITATED ACCORDING TO THESE PLANS OR AS NOTED THEREIN.

RESIDENT ENGINEER DATE

PROJECT NO. I-5915B

CATAWBA COUNTY

BRIDGE NO. 170172

NORTH CAROLINA PROFESSIONAL SEAL 048223 ENGINEER DIEGO A AGUIRRE

DocuSigned by: Diego A Aguirre 4729/2022

KCA KISINGER CAMPO & ASSOCIATES
301 FAYETTEVILLE ST., SUITE 1500
RALEIGH, NC 27601 (919) 882-7839
NC FIRM LICENSE: C-1506

STATE OF NORTH CAROLINA
DEPARTMENT OF TRANSPORTATION
RALEIGH

GENERAL DRAWING

FOR BRIDGE ON I-40 WB OVER SR 1484

REVISIONS						SHEET NO.
NO.	BY:	DATE:	NO.	BY:	DATE:	S2-1
1			3			TOTAL SHEETS
2			4			6

DOCUMENT NOT CONSIDERED FINAL UNLESS ALL SIGNATURES COMPLETED

DRAWN BY : DIEGO A. AGUIRRE DATE : 01/2022
CHECKED BY : FIDEL L. FLORES DATE : 01/2022
DESIGN ENGINEER OF RECORD: DIEGO A. AGUIRRE DATE : 01/2022

4/29/2022
I5915B_SMU_GD01_170172.dgn
daguirre