DocuSign Envelope ID: 92201E77-CED2-4D22-9D5E-F8D579D02387

PROJ. REFERENCE NO.	SHEET NO.
R-4705	TMP-27

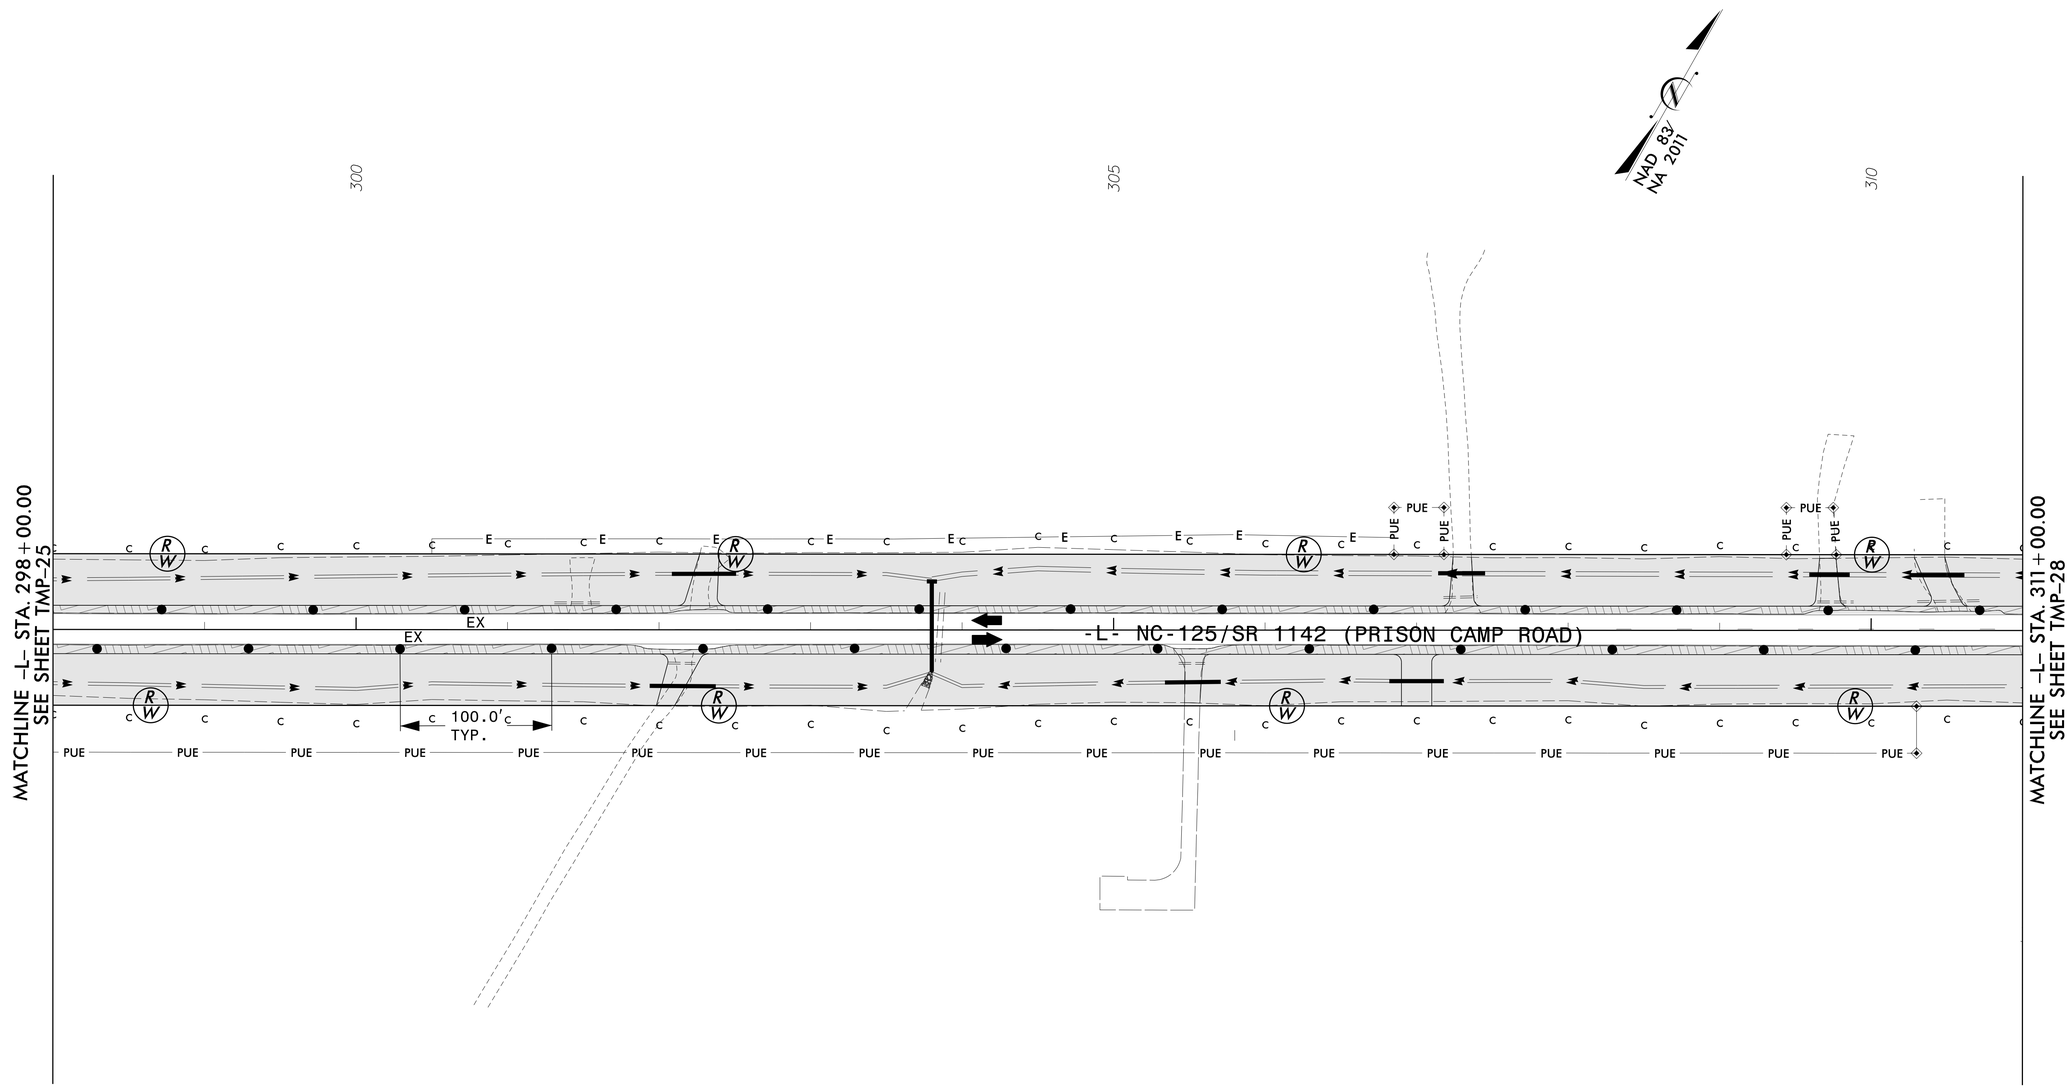

WETHERILL ENGINEERING
1223 Jones Franklin Rd.
Raleigh, N.C. 27606
License No. F-0377
Bus: 919 851 8077
Fax: 919 851 8107
TRANSPORTATION PLANNING/DESIGN - BRIDGE/STRUCTURE DESIGN
CIVIL/SITE DESIGN - GIS/GPS - CONSTRUCTION OBSERVATION

50 25 0 50 100
SCALE: 1" = 50'

APPROVED: DocuSigned by: Bob A. May 5130844244294B3

DATE: 4/7/2022

NORTH CAROLINA PROFESSIONAL SEAL 047751 ENGINEER BOB A. MAY

DOCUMENT NOT CONSIDERED FINAL UNLESS ALL SIGNATURES COMPLETED

DIVISION OF HIGHWAYS · STATE OF NORTH CAROLINA · DEPARTMENT OF TRANSPORTATION · WORK ZONE TRAFFIC CONTROL

PHASE I
PLAN SHEET

3/14/2022
P:\2017\17175.01_R-4705-Final\Traffic\WZTC\TMP\Sheets\R-4705_TC_TMP_27 PHI.dgn
User:AHayes