DocuSign Envelope ID: 92201E77-CED2-4D22-9D5E-F8D579D02387

PROJ. REFERENCE NO.	SHEET NO.
R-4705	TMP-74

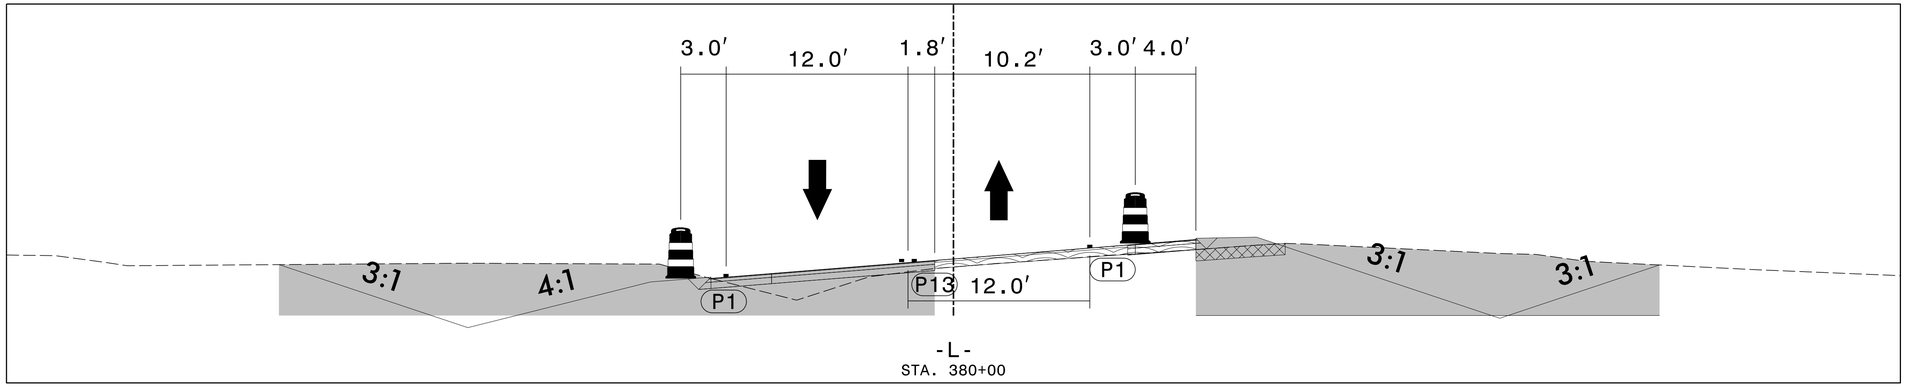

H1
33 | 74
STA. 380+00 -L-
CUT SECTION

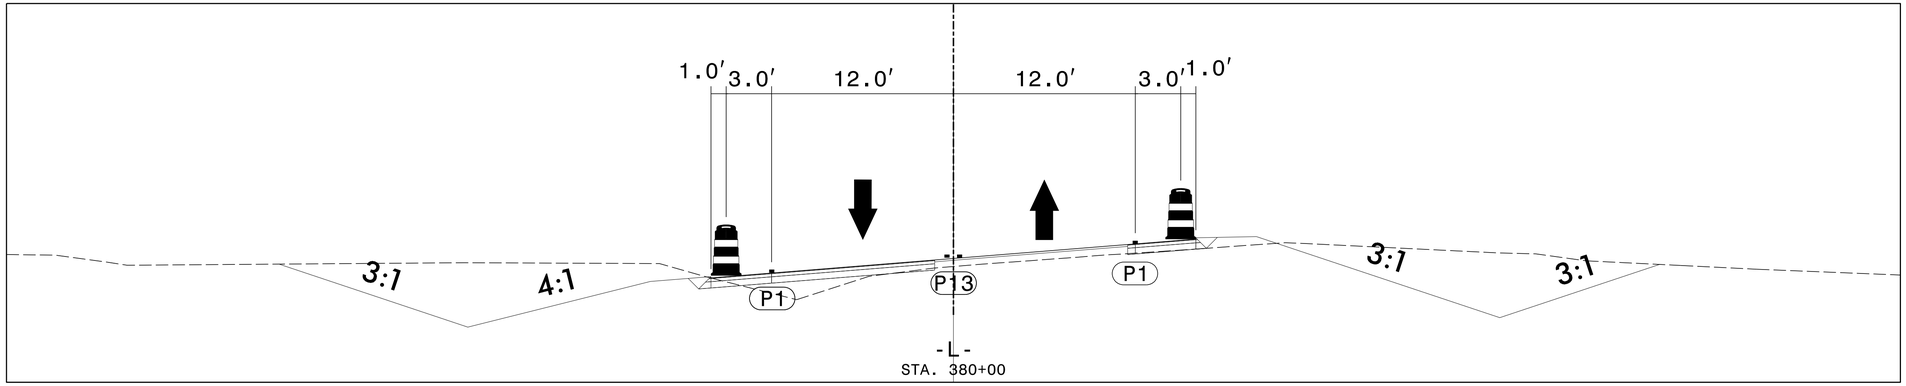

H2
63 | 74
STA. 380+00 -L-
CUT SECTION

APPROVED: Bob A. May
DATE: 4/7/2022

NORTH CAROLINA PROFESSIONAL SEAL 047751 ENGINEER BOB A. MAY

DOCUMENT NOT CONSIDERED FINAL UNLESS ALL SIGNATURES COMPLETED

DIVISION OF HIGHWAYS · STATE OF NORTH CAROLINA · DEPARTMENT OF TRANSPORTATION · WORK ZONE TRAFFIC CONTROL

TEMPORARY
CROSS SECTIONS

WETHERILL ENGINEERING
1223 Jones Franklin Rd.
Raleigh, N.C. 27606
License No. F-0377
Bus: 919 851 8077
Fax: 919 851 8107
TRANSPORTATION PLANNING/DESIGN - BRIDGE/STRUCTURE DESIGN
CIVIL/SITE DESIGN - GIS/GPS - CONSTRUCTION OBSERVATION

5 2.5 0 5 10
SCALE: 1" = 5'

3/14/2022
P:\2017\17175.01_R-4705-Final\Traffic\WZTC\TMP\Sheets\R-4705_TC_TMP_74 TCS.dgn
User:AHayes