DocuSign Envelope ID: E5C4718A-C5A1-4F96-A460-F27E3A8272FF

TIP NO.	SHEET NO.
R-4705	PMP-20

APPROVED: Bob A. May (DocuSigned by: 5120A42A2A204A0...)

DATE: 4/7/2022

SEAL

NORTH CAROLINA PROFESSIONAL SEAL 047751 ENGINEER BOB A MAY

DOCUMENT NOT CONSIDERED FINAL UNLESS ALL SIGNATURES COMPLETED

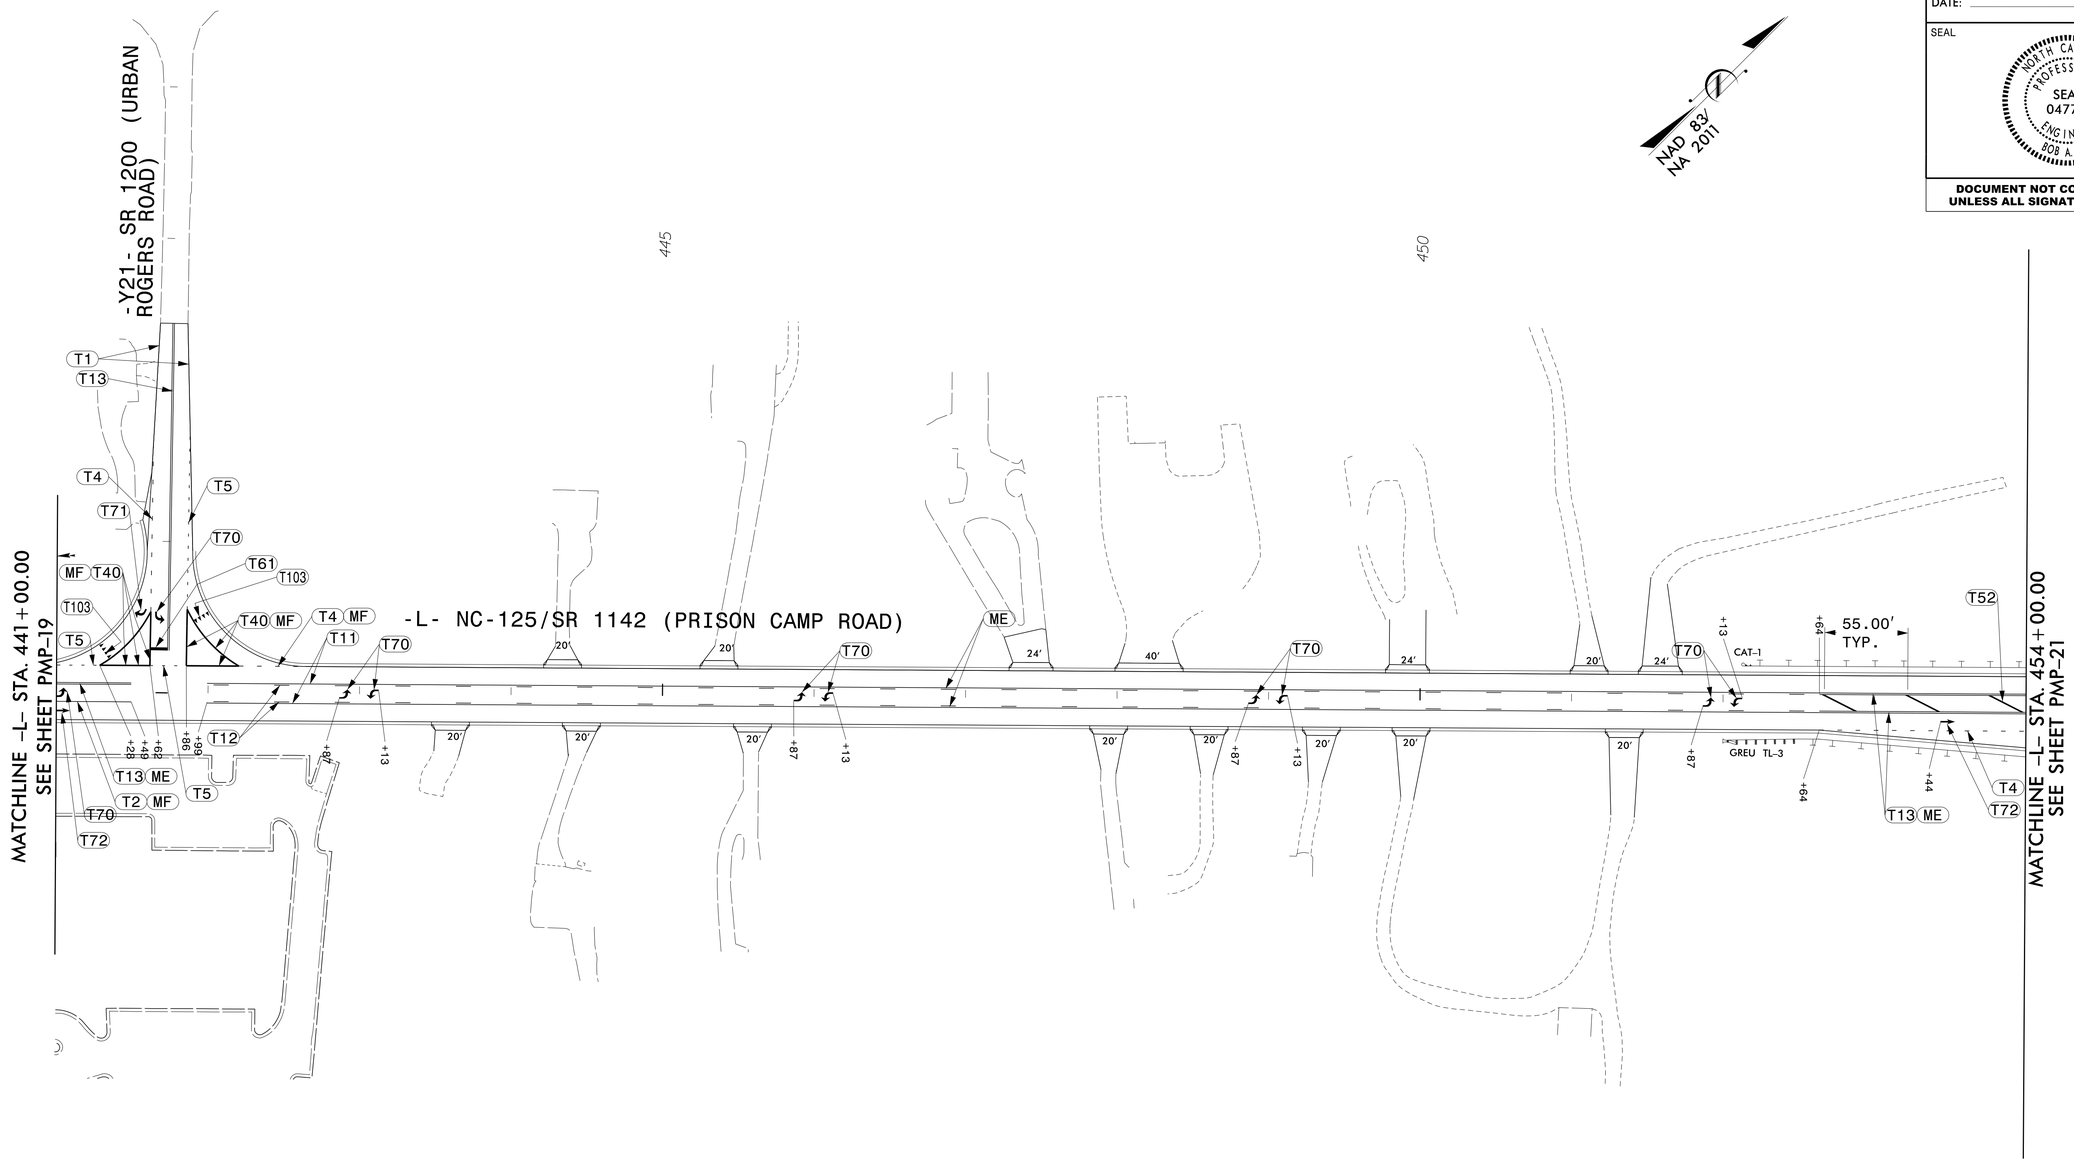

WETHERILL ENGINEERING
1223 Jones Franklin Rd.
Raleigh, N.C. 27606
License No. F-0377
Bus: 919 851 8077
Fax: 919 851 8107
TRANSPORTATION PLANNING/DESIGN - BRIDGE/STRUCTURE DESIGN
CIVIL/SITE DESIGN - GIS/GPS - CONSTRUCTION OBSERVATION

50 25 0 50 100
SCALE: 1" = 50'

PAVEMENT MARKING PLAN SHEET

3/11/2022
R:\2017\17175.01_R-4705-Final\Traffic\Signing and Delineation\Pavement Markings\Sheets\R-4705_PMP_20.dgn
User:AHayes