DocuSign Envelope ID: 777C7FA7-706E-45EB-9E43-555C392EABD6

5/14/99

PREPARED IN THE OFFICE OF:

THE WOOTEN COMPANY
301 West 14th Street Greenville, NC 27834
252.752.1096 fax 252.757.3221
License Number: F-0113

VERTICAL SCALE 5' 0 5' 10'
HORIZONTAL SCALE 25' 0 25' 50'

WATER LINE CONSTRUCTION SHOWN ON THIS SHEET

PROJECT REFERENCE NO.	SHEET NO.
R-4705	UC-14

DESIGNED BY: DCS
DRAWN BY: TK/BTH
CHECKED BY: DCS
APPROVED BY: DCS
REVISED: 3-18-2022

NORTH CAROLINA DEPARTMENT OF TRANSPORTATION

UTILITIES ENGINEERING SEC.
PHONE: (919) 707-6690
FAX: (919) 250-4151

NORTH CAROLINA PROFESSIONAL SEAL ENGINEER DERRICK C. SMITH 33203 4/29/2022

Document Not Considered Final Unless All Signatures Completed
UTILITY CONSTRUCTION PLANS ONLY

UTILITY CONSTRUCTION

FINAL PLANS
RELEASED FOR CONSTRUCTION

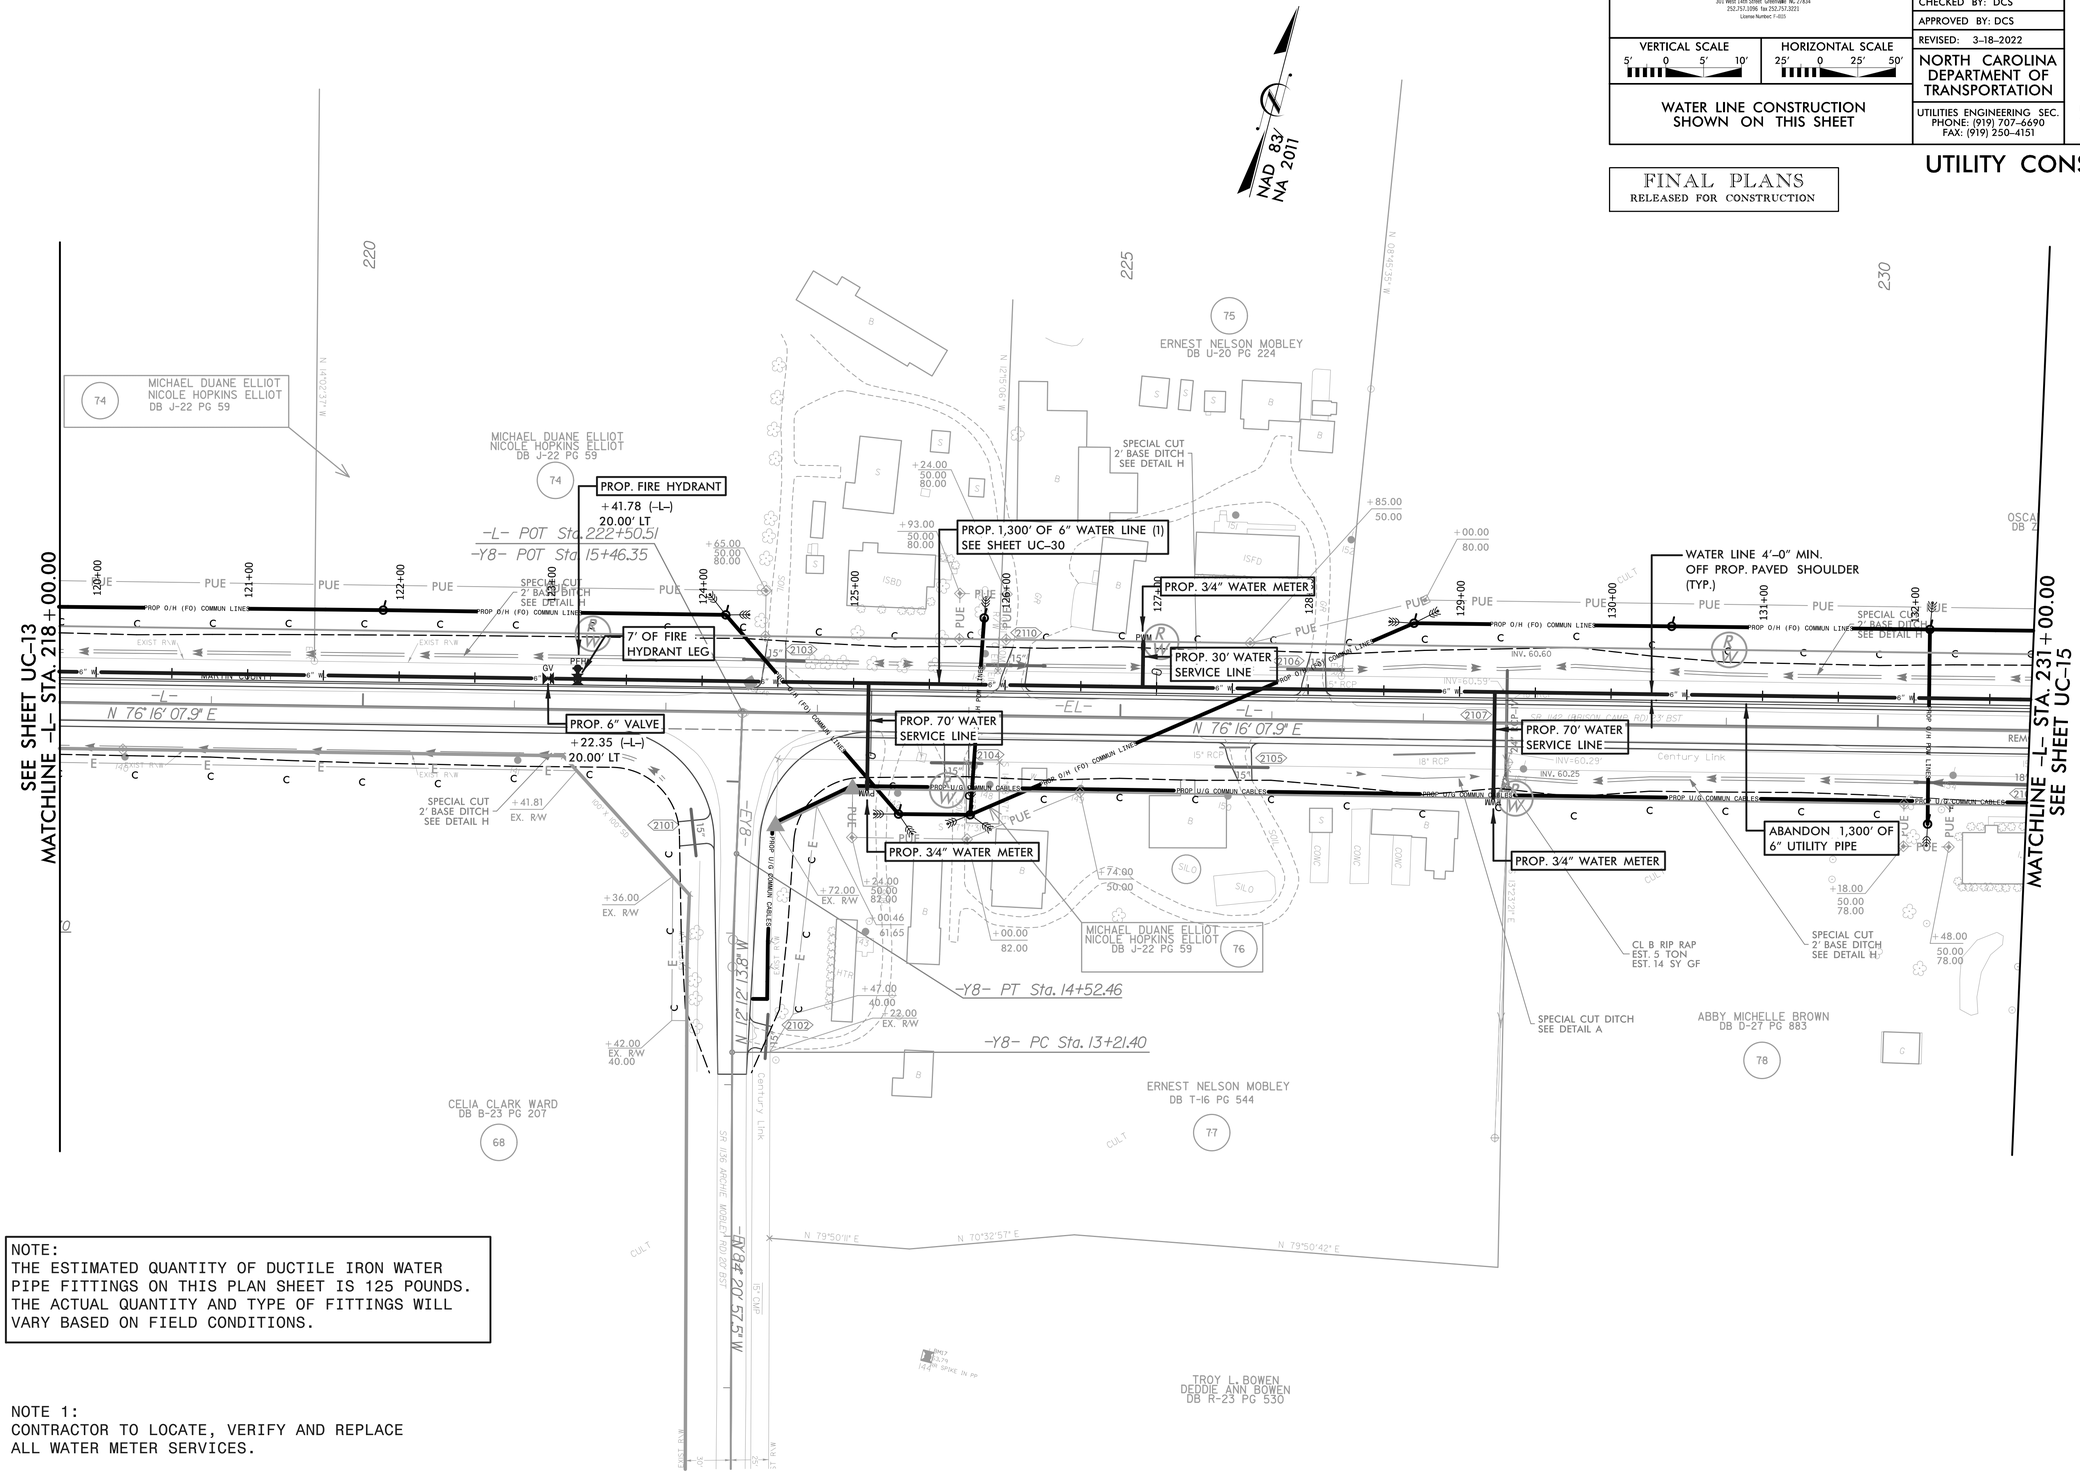

NOTE:
THE ESTIMATED QUANTITY OF DUCTILE IRON WATER PIPE FITTINGS ON THIS PLAN SHEET IS 125 POUNDS. THE ACTUAL QUANTITY AND TYPE OF FITTINGS WILL VARY BASED ON FIELD CONDITIONS.

NOTE 1:
CONTRACTOR TO LOCATE, VERIFY AND REPLACE ALL WATER METER SERVICES.

DATE 1/28/2022 TIME 3:45 PM USER bthomas