DocuSign Envelope ID: 777C7FA7-706E-45EB-9E43-555C392EABD6

PREPARED IN THE OFFICE OF:

THE WOOTEN COMPANY
301 West 14th Street Greenville, NC 27834
252.757.1096 fax 252.757.3221
License Number: F-0215

VERTICAL SCALE	HORIZONTAL SCALE
5' 0 5' 10'	25' 0 25' 50'

WATER LINE CONSTRUCTION SHOWN ON THIS SHEET

FINAL PLANS
RELEASED FOR CONSTRUCTION

PROJECT REFERENCE NO.	SHEET NO.
R-4705	UC-31

DESIGNED BY: DCS
DRAWN BY: TK/BTH
CHECKED BY: DCS
APPROVED BY: DCS
REVISED: 3-18-2022

NORTH CAROLINA DEPARTMENT OF TRANSPORTATION

UTILITIES ENGINEERING SEC.
PHONE: (919) 707-6690
FAX: (919) 250-4151

NORTH CAROLINA PROFESSIONAL SEAL 33203 ENGINEER DERRICK C. SMITH
4/29/2022
64B:0101:0:DCSMITH

Document Not Considered Final Unless All Signatures Completed
UTILITY CONSTRUCTION PLANS ONLY
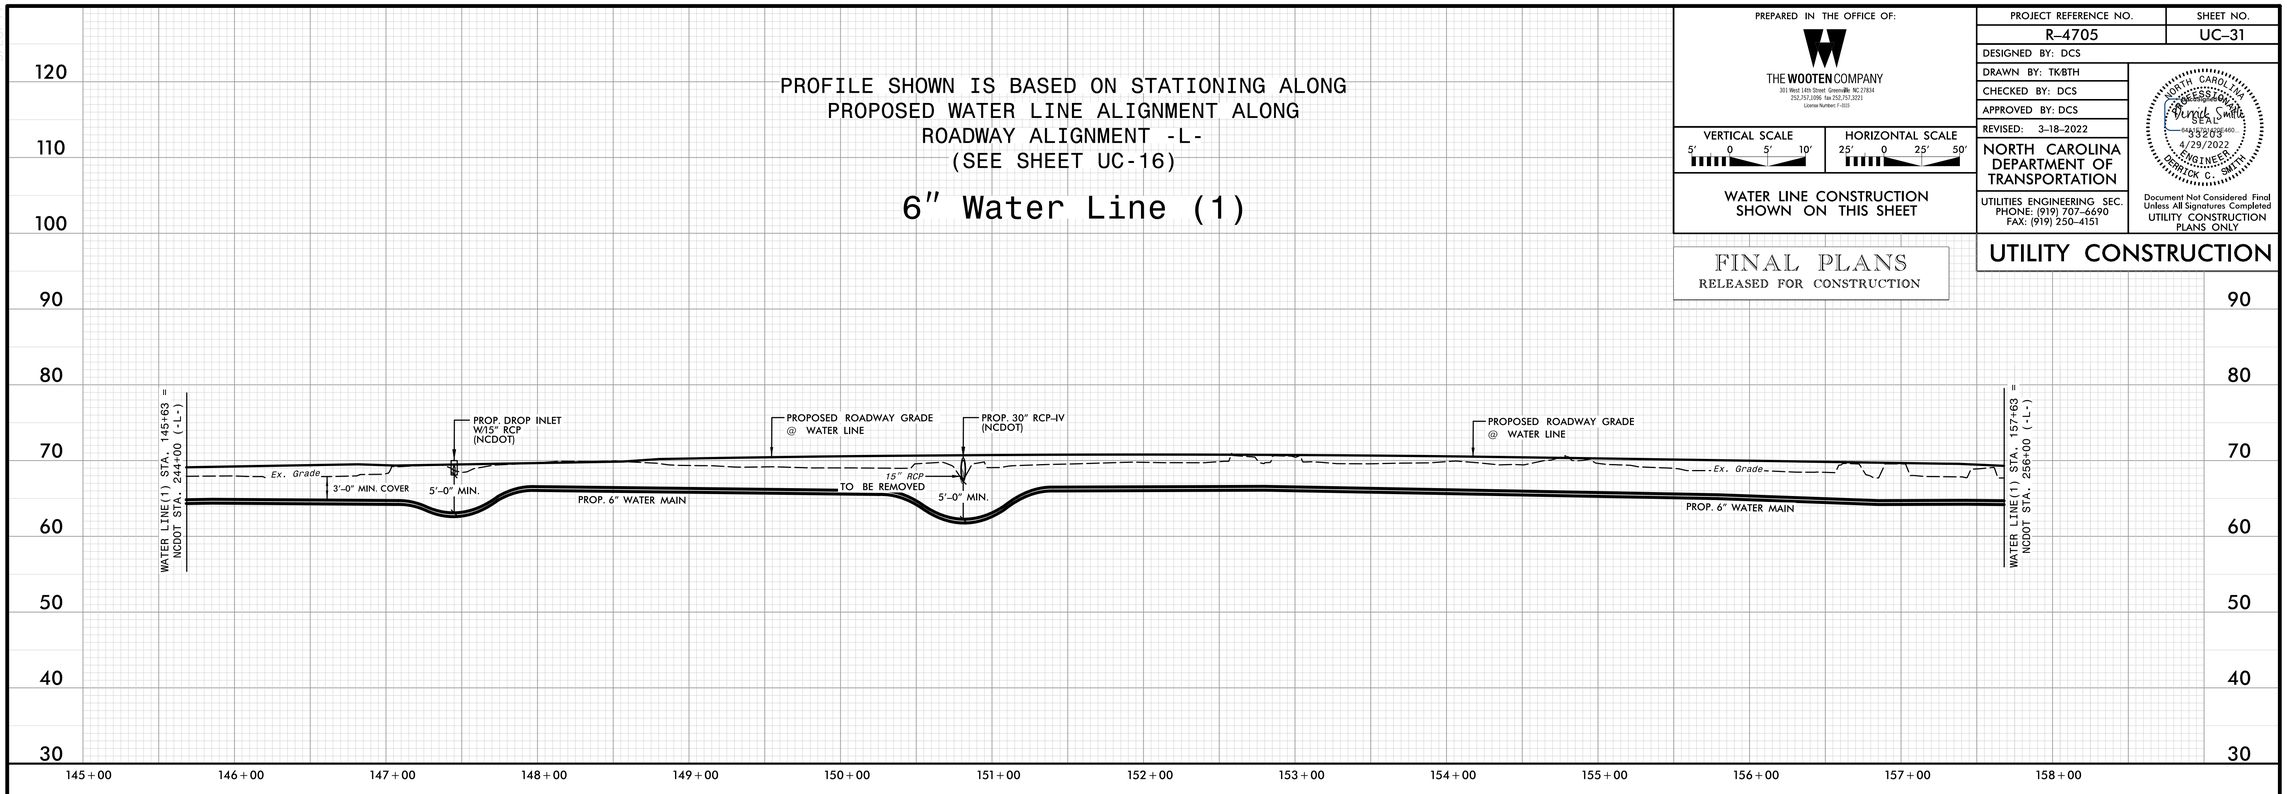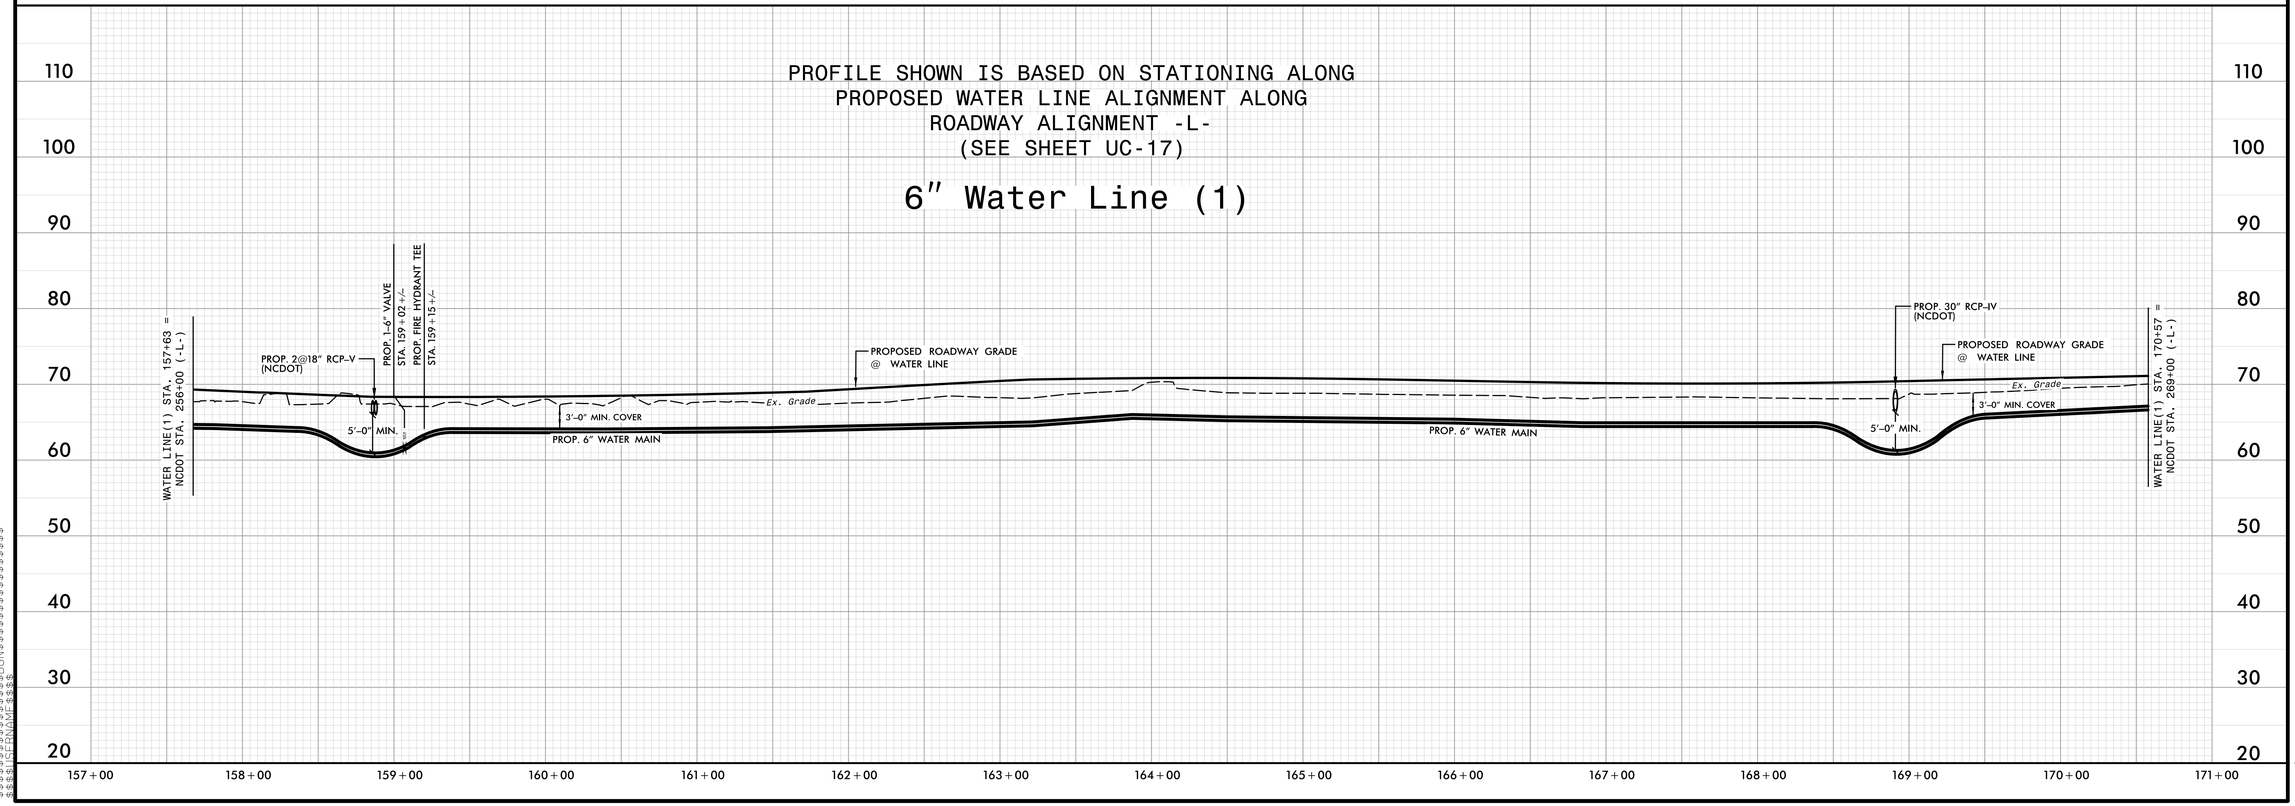
UTILITY CONSTRUCTION