DocuSign Envelope ID: 95397F8C-3085-49EB-AE0E-D451C60F991B

PROJECT REFERENCE NO.	SHEET NO.
R-4705	UC-42

UTILITY CONSTRUCTION PLANS

FINAL DESIGN
RELEASE
FOR CONSTRUCTION

DESIGNED BY: SLK
DRAWN BY: SLK
CHECKED BY: AMM
APPROVED BY: AMM
REVISED:

NORTH CAROLINA DEPARTMENT OF TRANSPORTATION

UTILITIES ENGINEERING SEC.
PHONE:(919)707-6690
FAX:(919)250-4151

3/25/2022
NORTH CAROLINA PROFESSIONAL SEAL 022092 ENGINEER ALAN M. MANESS

UTILITY CONSTRUCTION PLANS ONLY

WETHERILL ENGINEERING
1223 Jones Franklin Rd.
Raleigh, N.C. 27606
License No. F-0377
Bus: 919 851 8077
Fax: 919 851 8107
TRANSPORTATION PLANNING/DESIGN - BRIDGE/STRUCTURE DESIGN
CIVIL/SITE DESIGN - GIS/GPS - CONSTRUCTION OBSERVATION

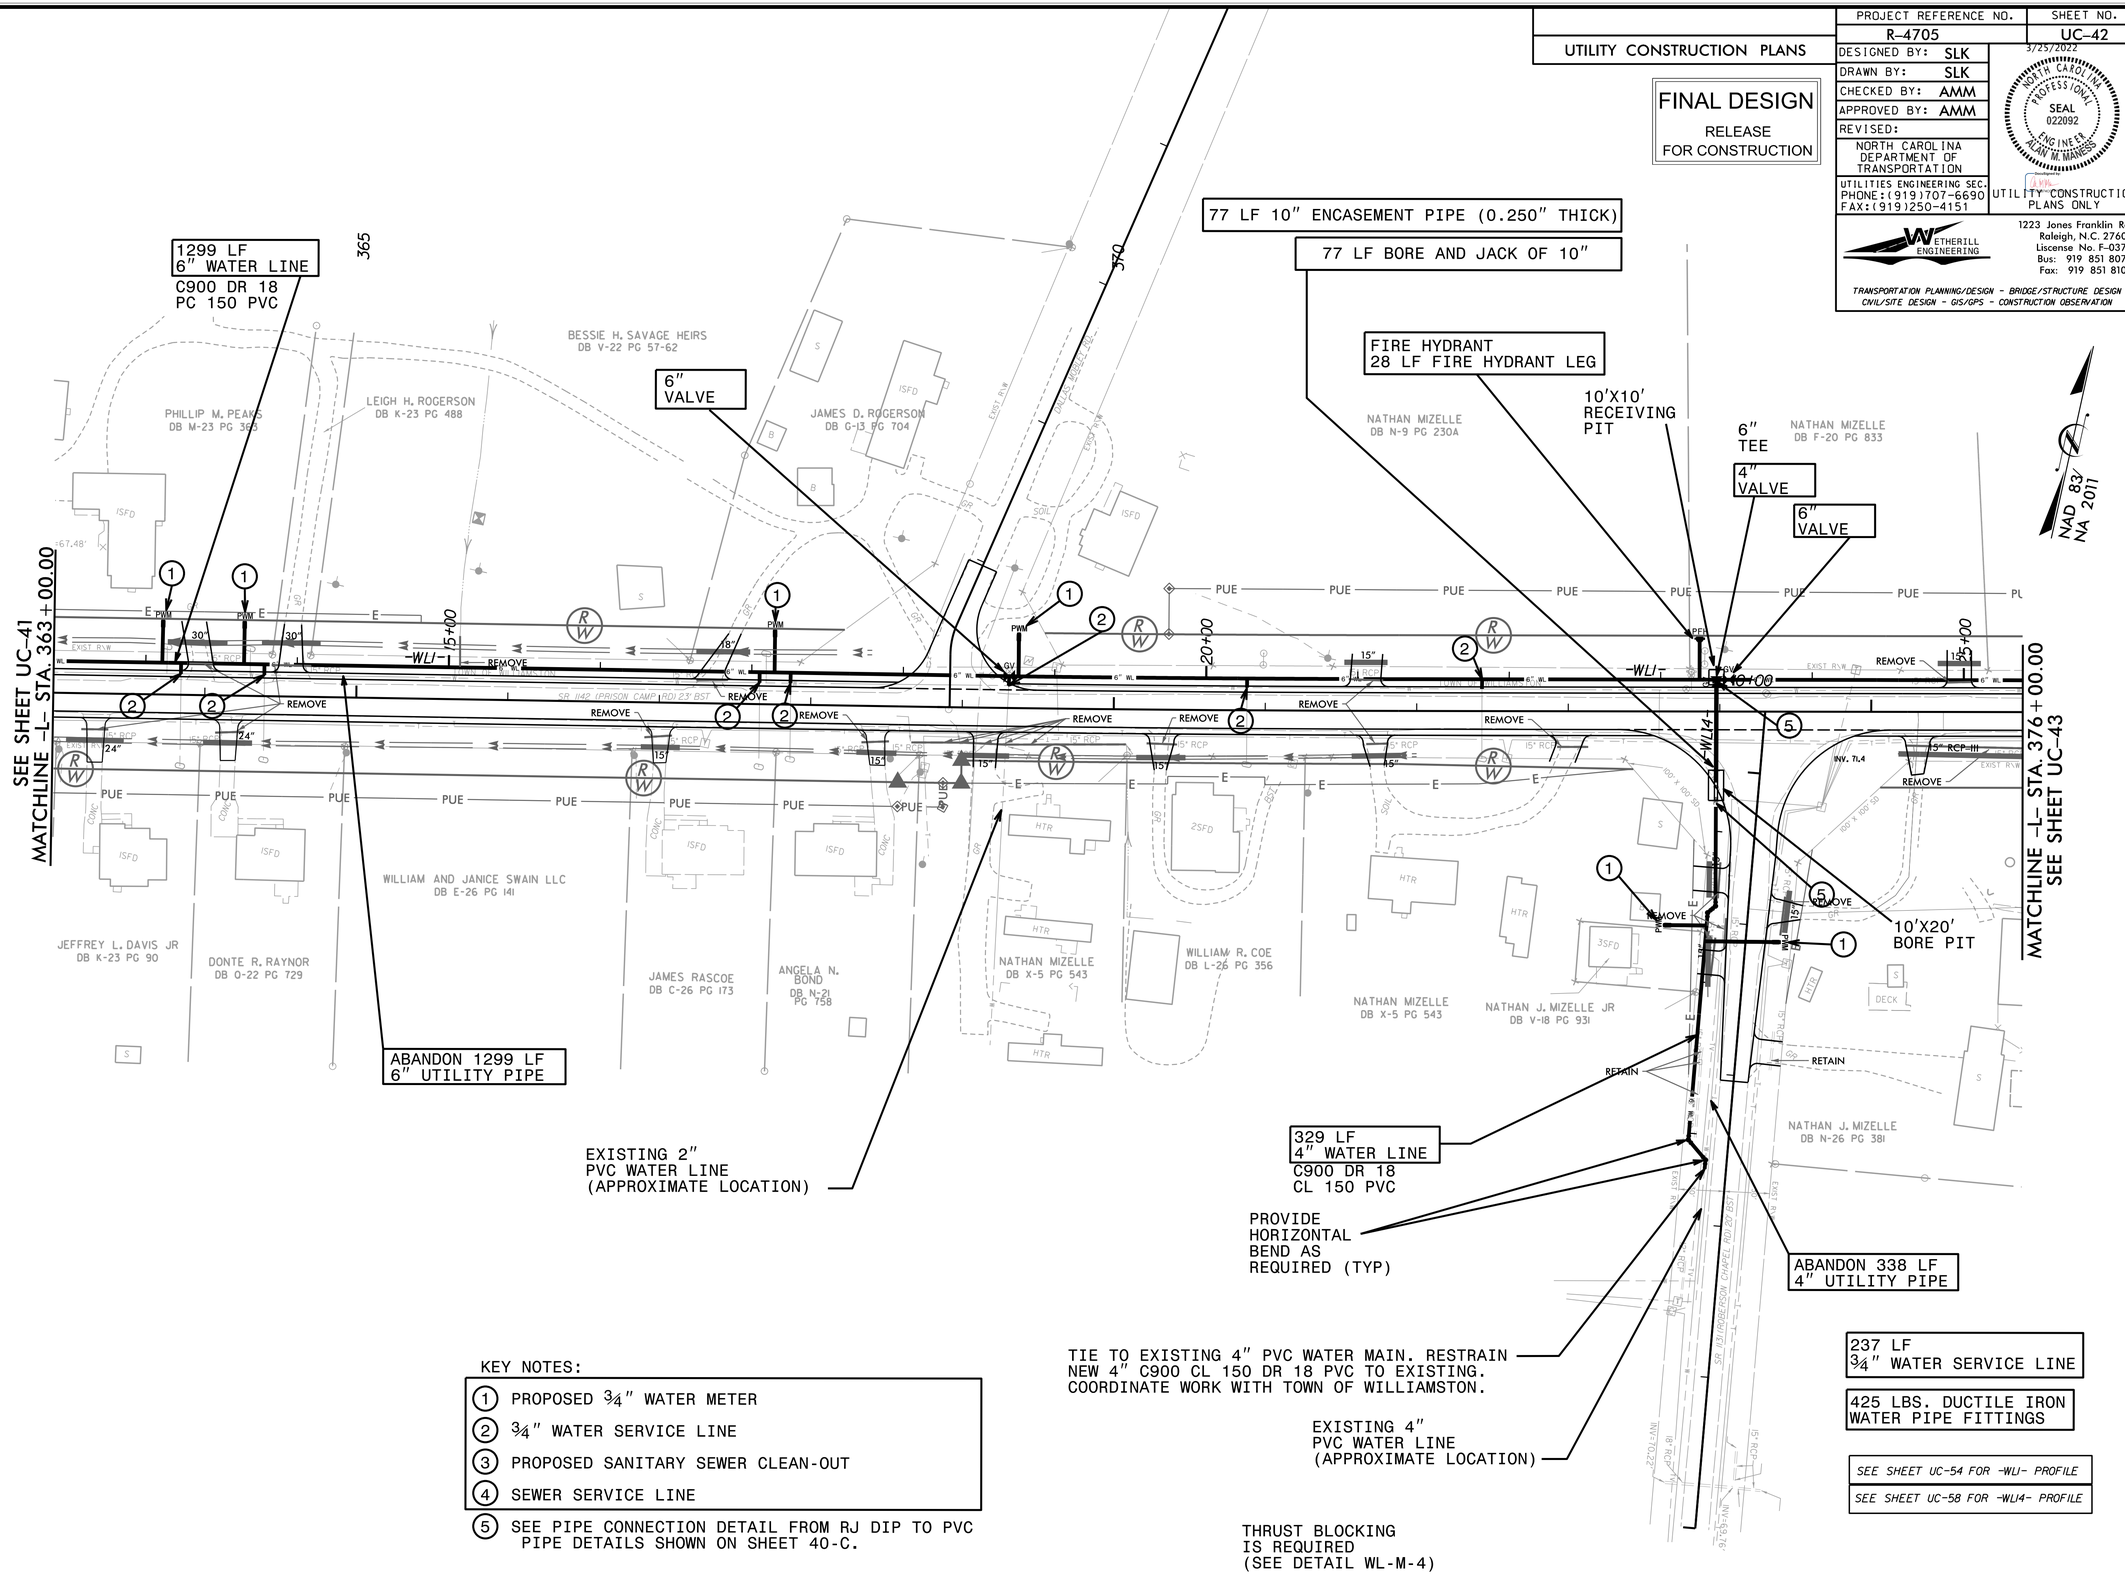

KEY NOTES:

1. PROPOSED ¾" WATER METER
2. ¾" WATER SERVICE LINE
3. PROPOSED SANITARY SEWER CLEAN-OUT
4. SEWER SERVICE LINE
5. SEE PIPE CONNECTION DETAIL FROM RJ DIP TO PVC PIPE DETAILS SHOWN ON SHEET 40-C.

REVISIONS

5/14/99

3/25/2022
USER: rdy32
FILE: R-4705_UC42.psh.dgn