DocuSign Envelope ID: 95397F8C-3085-49EB-AE0E-D451C60F991B

PROJECT REFERENCE NO.	SHEET NO.
R-4705	UC-50

UTILITY CONSTRUCTION PLANS

DESIGNED BY: SLK
DRAWN BY: SLK
CHECKED BY: AMM
APPROVED BY: AMM
REVISED:

NORTH CAROLINA DEPARTMENT OF TRANSPORTATION
UTILITIES ENGINEERING SEC.
PHONE:(919)707-6690
FAX:(919)250-4151

3/25/2022
NORTH CAROLINA PROFESSIONAL SEAL 022092 ENGINEER ALAN M. MANESS

UTILITY CONSTRUCTION PLANS ONLY

FINAL DESIGN
RELEASE FOR CONSTRUCTION

WETHERILL ENGINEERING
1223 Jones Franklin Rd.
Raleigh, N.C. 27606
Liscense No. F-0377
Bus: 919 851 8077
Fax: 919 851 8107
TRANSPORTATION PLANNING/DESIGN - BRIDGE/STRUCTURE DESIGN
CIVIL/SITE DESIGN - GIS/GPS - CONSTRUCTION OBSERVATION

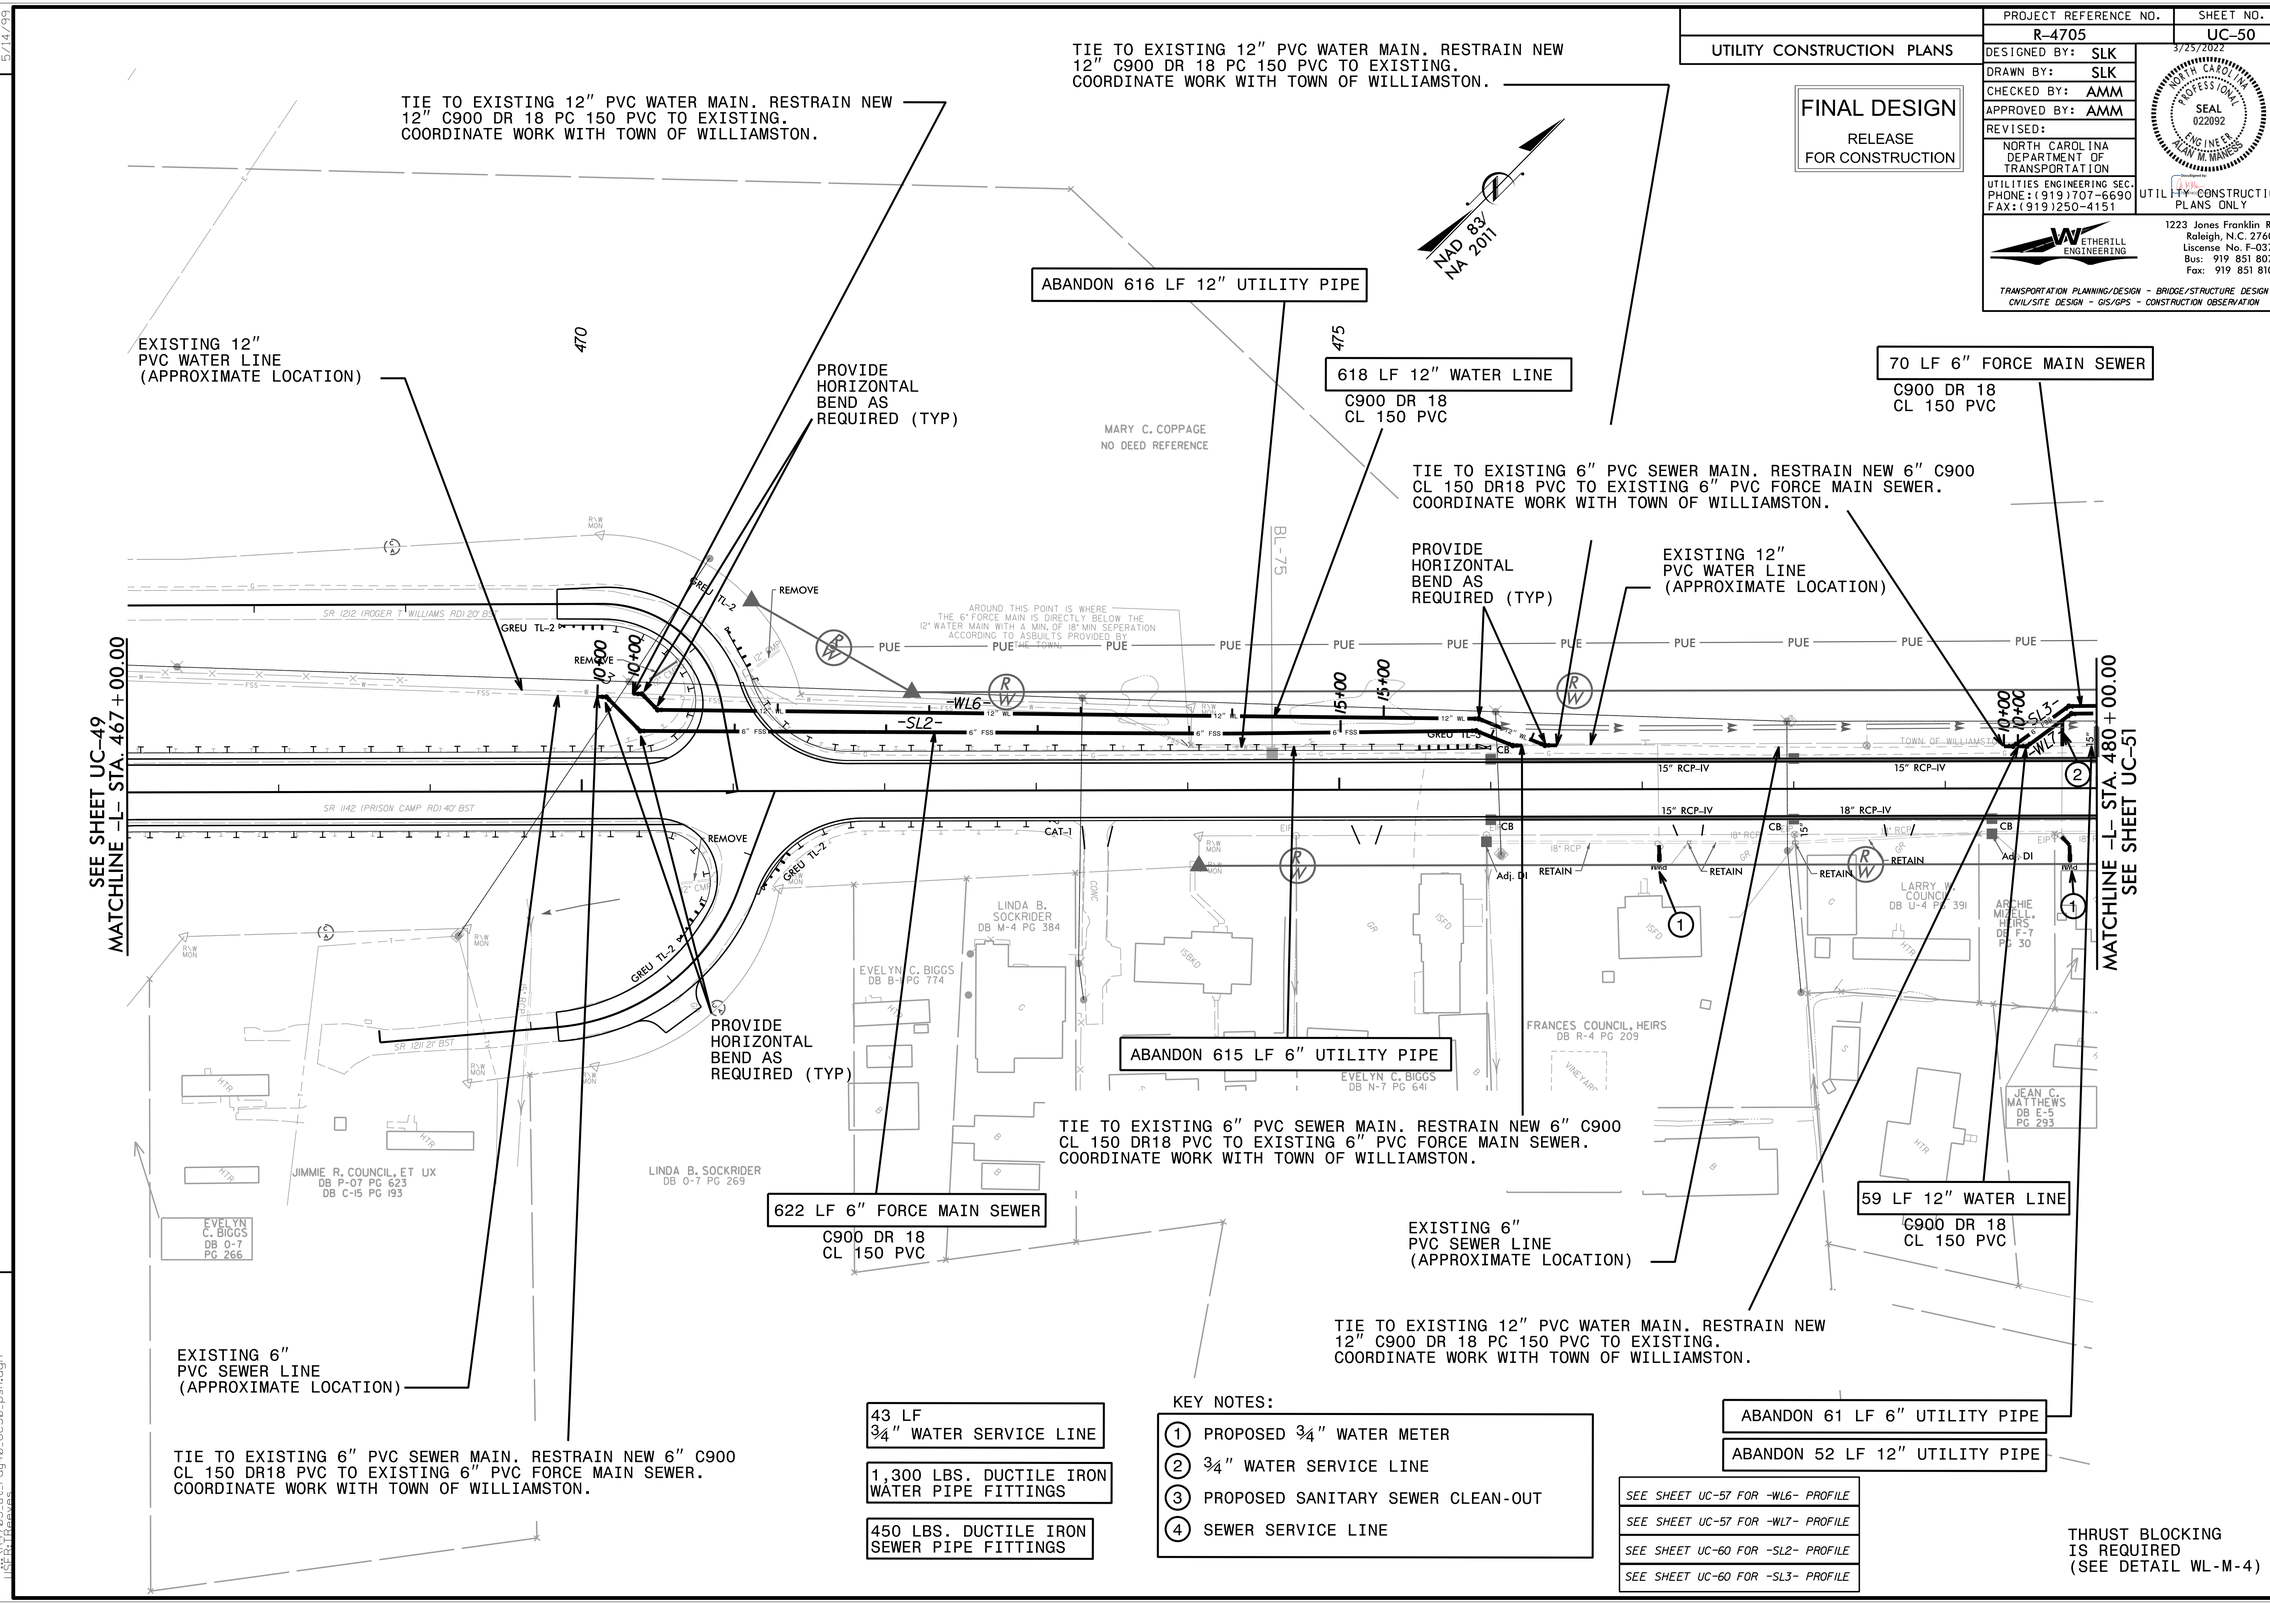

REVISIONS

5/14/99

3/24/2022
R:\Roadway\Proj\R4705_rdy40_UC50_psh.dgn
USER:ltreves