DocuSign Envelope ID: 7AE1BEF1-9948-4A2C-BD00-893D3B153C5B

PROJ. REFERENCE NO.	SHEET NO.
U-5710A	TMP-4

HDR Engineering, Inc. of the Carolinas
555 Fayetteville St, Suite 900 Raleigh, N.C. 27601
N.C.B.E.L.S. License Number: F-0116

GRAPHIC SCALE
30 15 0 30 60
PLANS

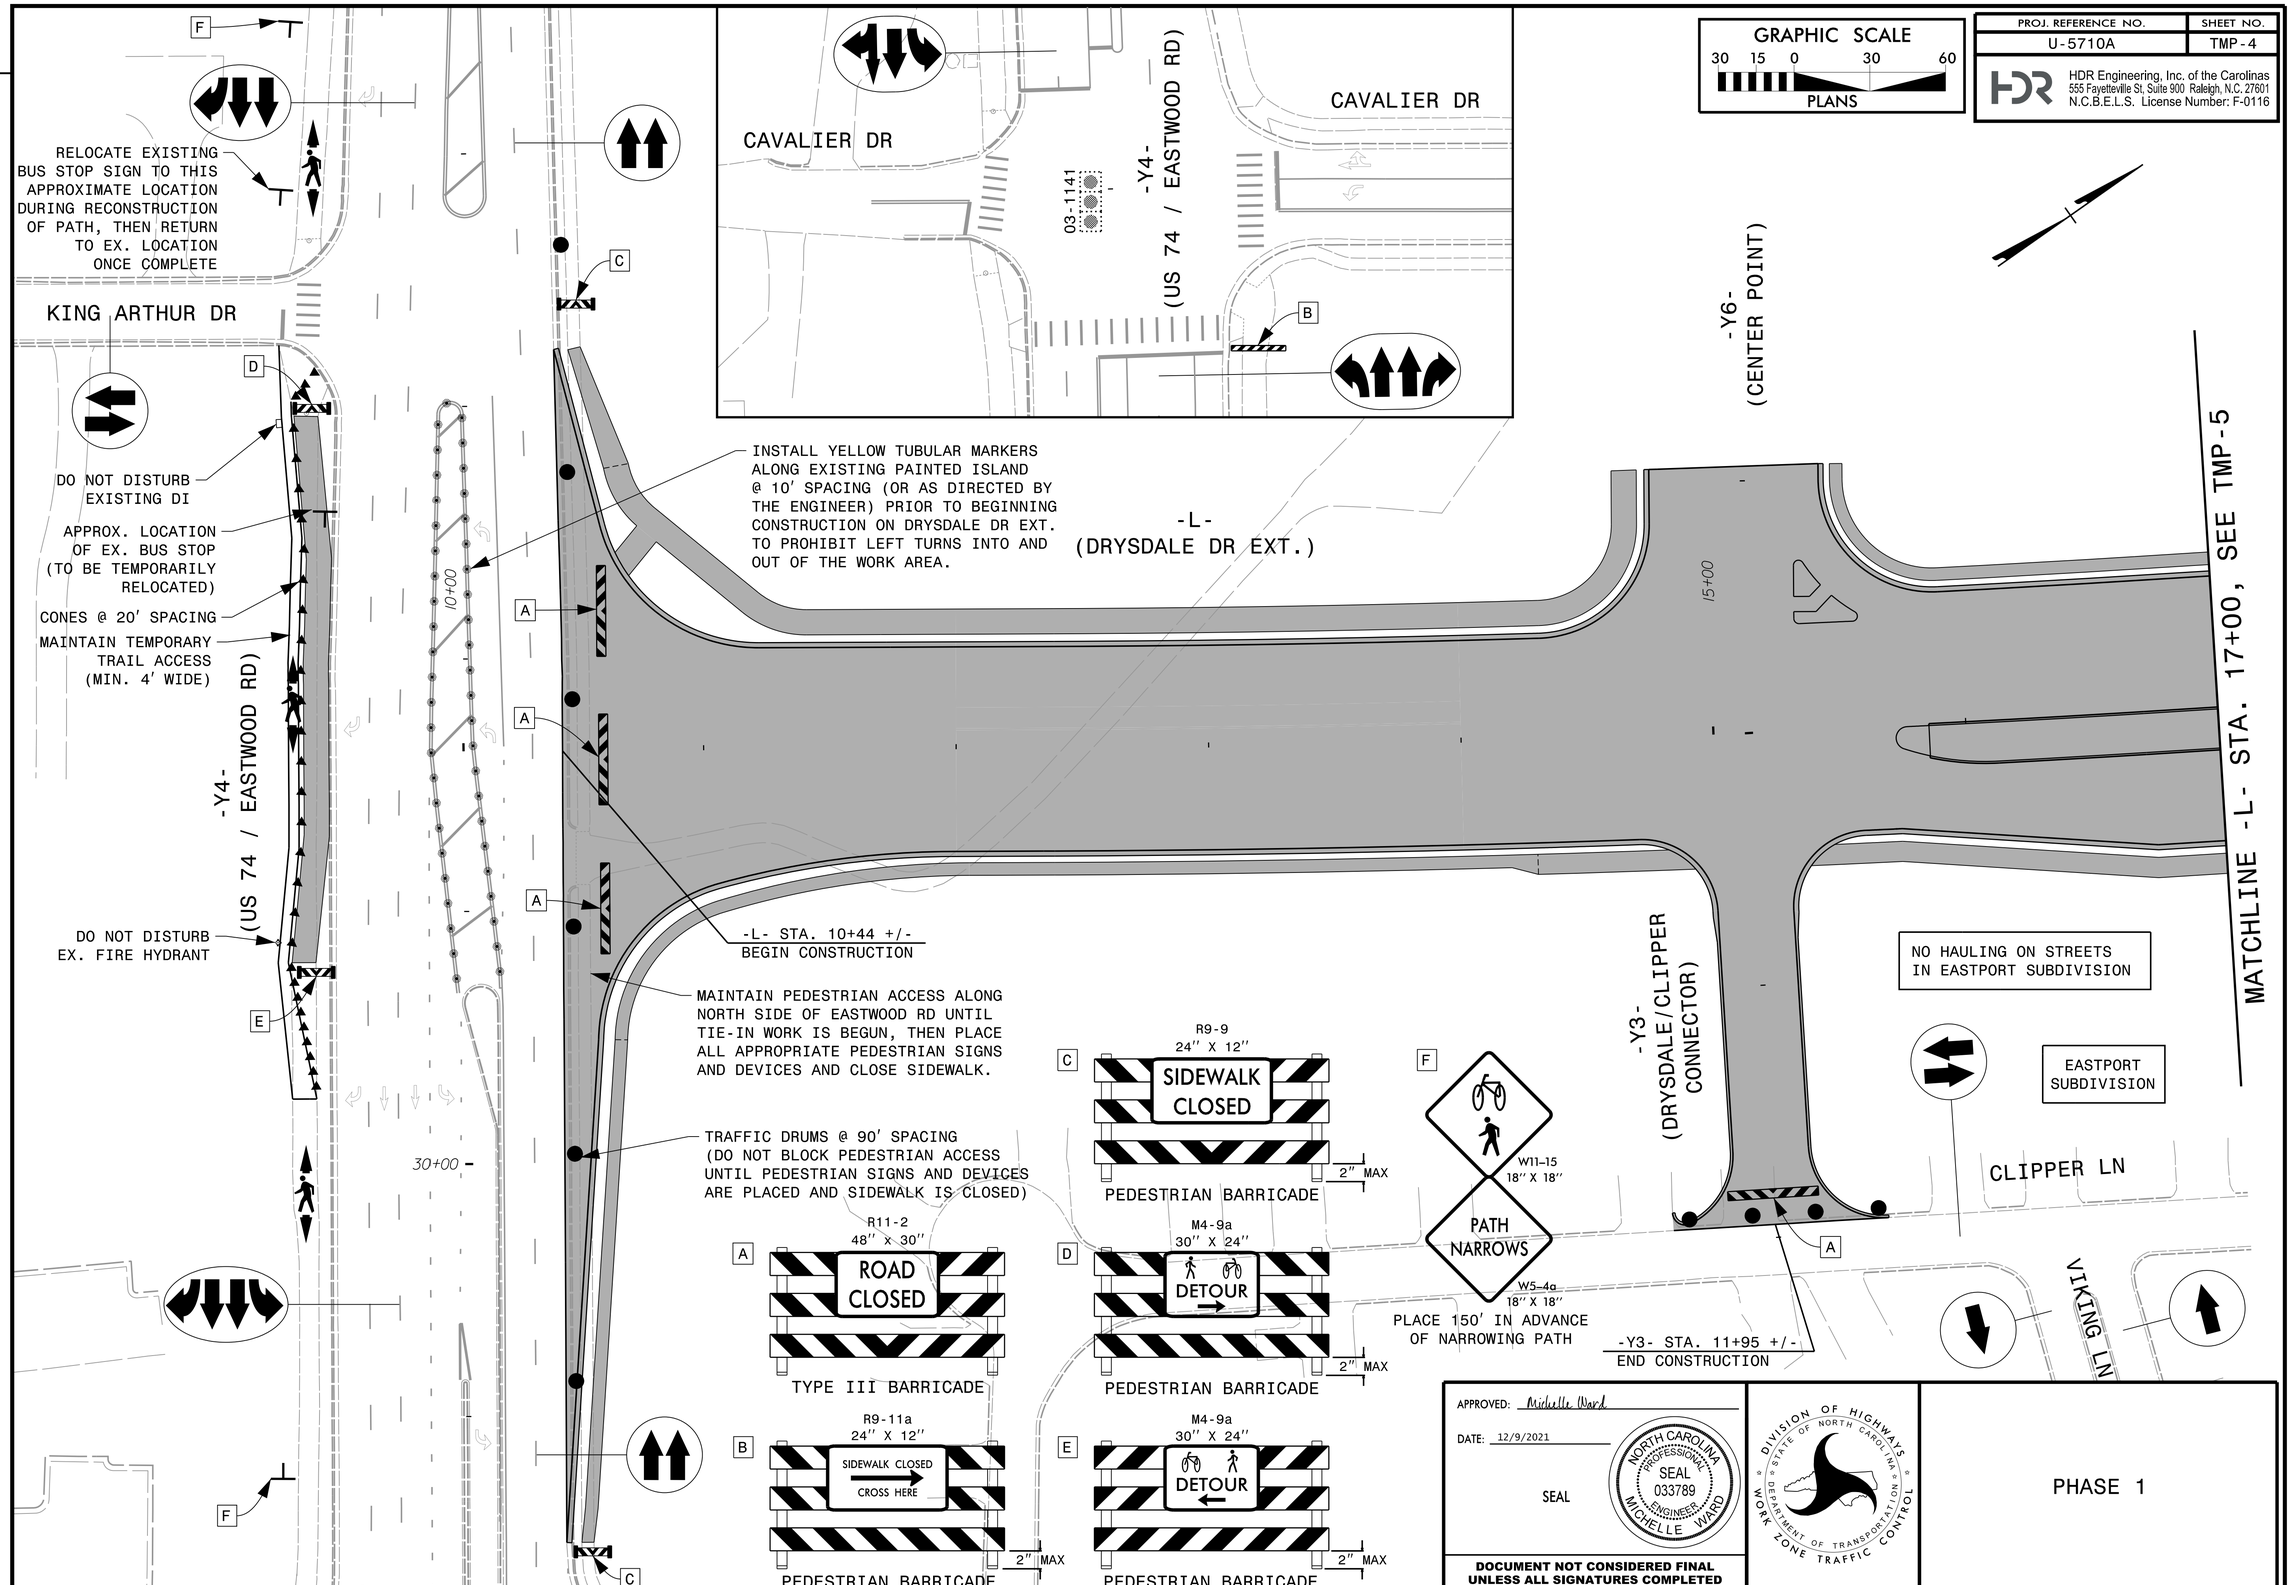

APPROVED: Michelle Ward

DATE: 12/9/2021

SEAL

NORTH CAROLINA PROFESSIONAL SEAL 033789 ENGINEER MICHELLE WARD

DIVISION OF HIGHWAYS STATE OF NORTH CAROLINA DEPARTMENT OF TRANSPORTATION WORK ZONE TRAFFIC CONTROL

DOCUMENT NOT CONSIDERED FINAL UNLESS ALL SIGNATURES COMPLETED

PHASE 1

REVISIONS

PLOT DRIVER: NCDOT_pdf_color_eng_50.plt PENTABLE: NCDOT_Tcp.tbl
USER: CHARNDEN DATE: 12/9/2021 TIME: 2:24:10 PM
FILE: pw:\\PWAPPTPA01:SouthEast_Tampa\Documents\00016\CON0092456\00000000241571\06.00_Project_Engineering_and_Design\U-5710A\Traffic\TrafficControl\TCP\U5710A_TC_TMP04.dgn