DocuSign Envelope ID: 96E53BD6-4642-42E1-ABCC-427B13ABD3D1

HDR Engineering, Inc. of the Carolinas
555 Fayetteville St, Suite 900 Raleigh, N.C. 27601
N.C.B.E.L.S. License Number: F-0116

TIP NO.	SHEET NO.
U-5710A	PMP-2

APPROVED: Ron King

DATE: 12/10/2021

SEAL

NORTH CAROLINA PROFESSIONAL SEAL 022959 ENGINEER RONALD W. KING

DOCUMENT NOT CONSIDERED FINAL UNLESS ALL SIGNATURES COMPLETED

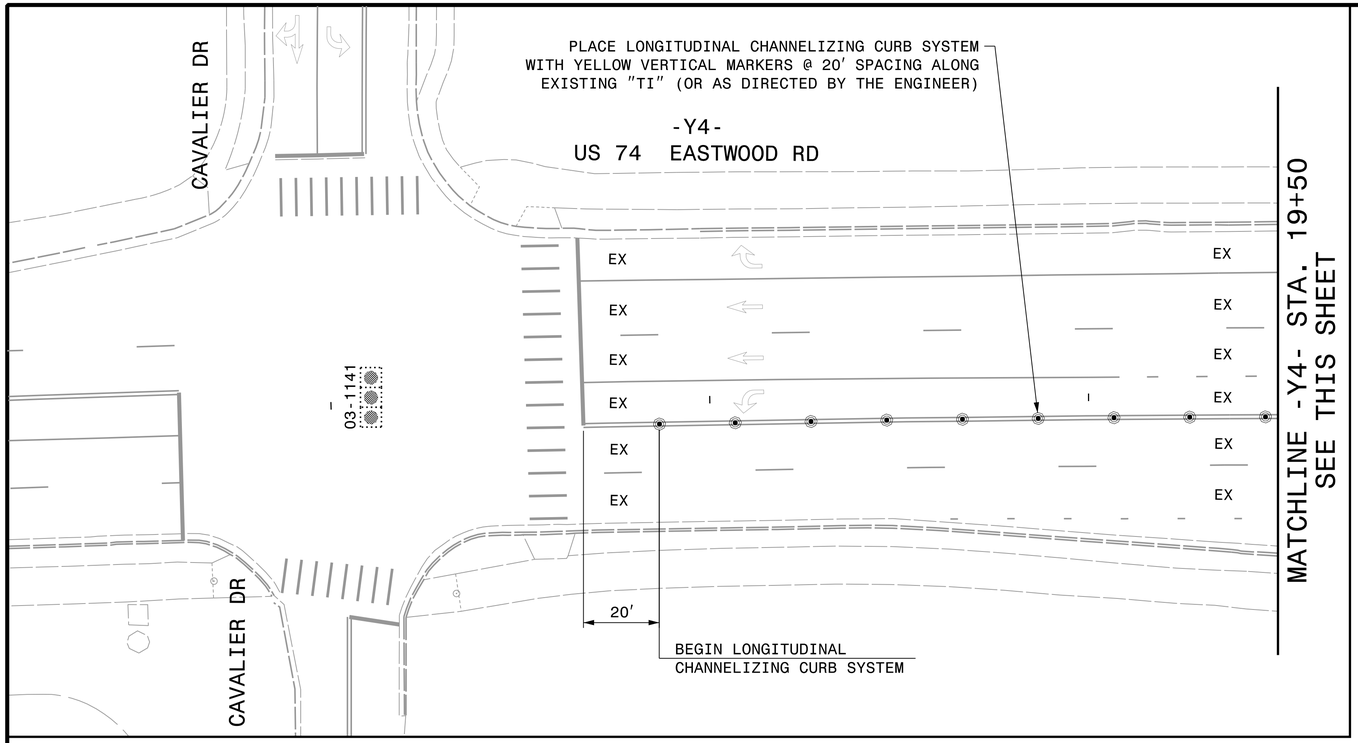

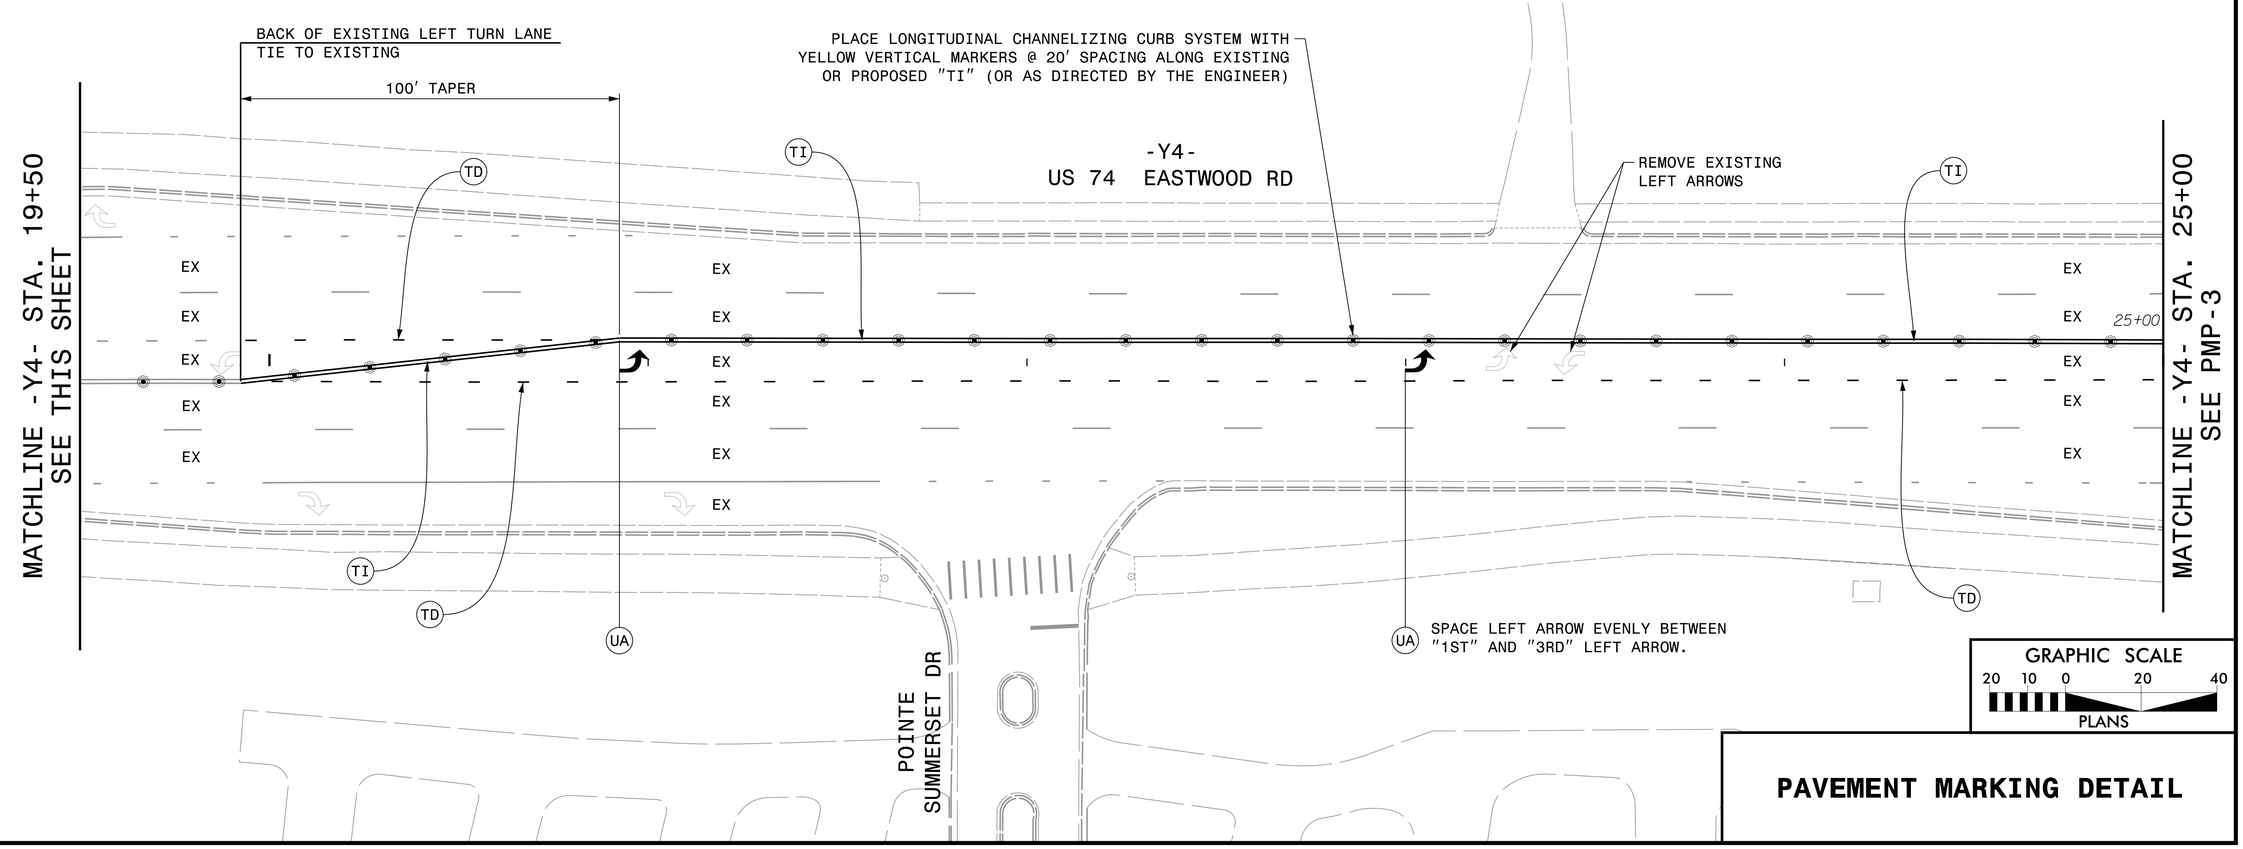

GRAPHIC SCALE
20 10 0 20 40
PLANS

PAVEMENT MARKING DETAIL

PLOT DRIVER: NCDOT_pdf_color_eng_50.plt PENTABLE: NCDOT_tcp.tbl
USER: CHARNDEN DATE: 12/9/2021 TIME: 2:50:54 PM
FILE: pw:\\PWAPPTPA01:SouthEast_Tampa\Documents\000166\CON0092456\D0000000024157\1\06.00_Project_Engineering_and_Design\U-5710A\Traffic\Pavement Markings\U5710A_PMP_PMP02.dgn