DocuSign Envelope ID: 96E53BD6-4642-42E1-ABCC-427B13ABD3D1

HDR Engineering, Inc. of the Carolinas
555 Fayetteville St, Suite 900 Raleigh, N.C. 27601
N.C.B.E.L.S. License Number: F-0116

| TIP NO. | SHEET NO. |
|---|---|
| U-5710A | PMP-7 |

APPROVED: Ron King

DATE: 12/10/2021

SEAL

NORTH CAROLINA PROFESSIONAL SEAL 022959 ENGINEER RONALD W. KING

**DOCUMENT NOT CONSIDERED FINAL UNLESS ALL SIGNATURES COMPLETED**

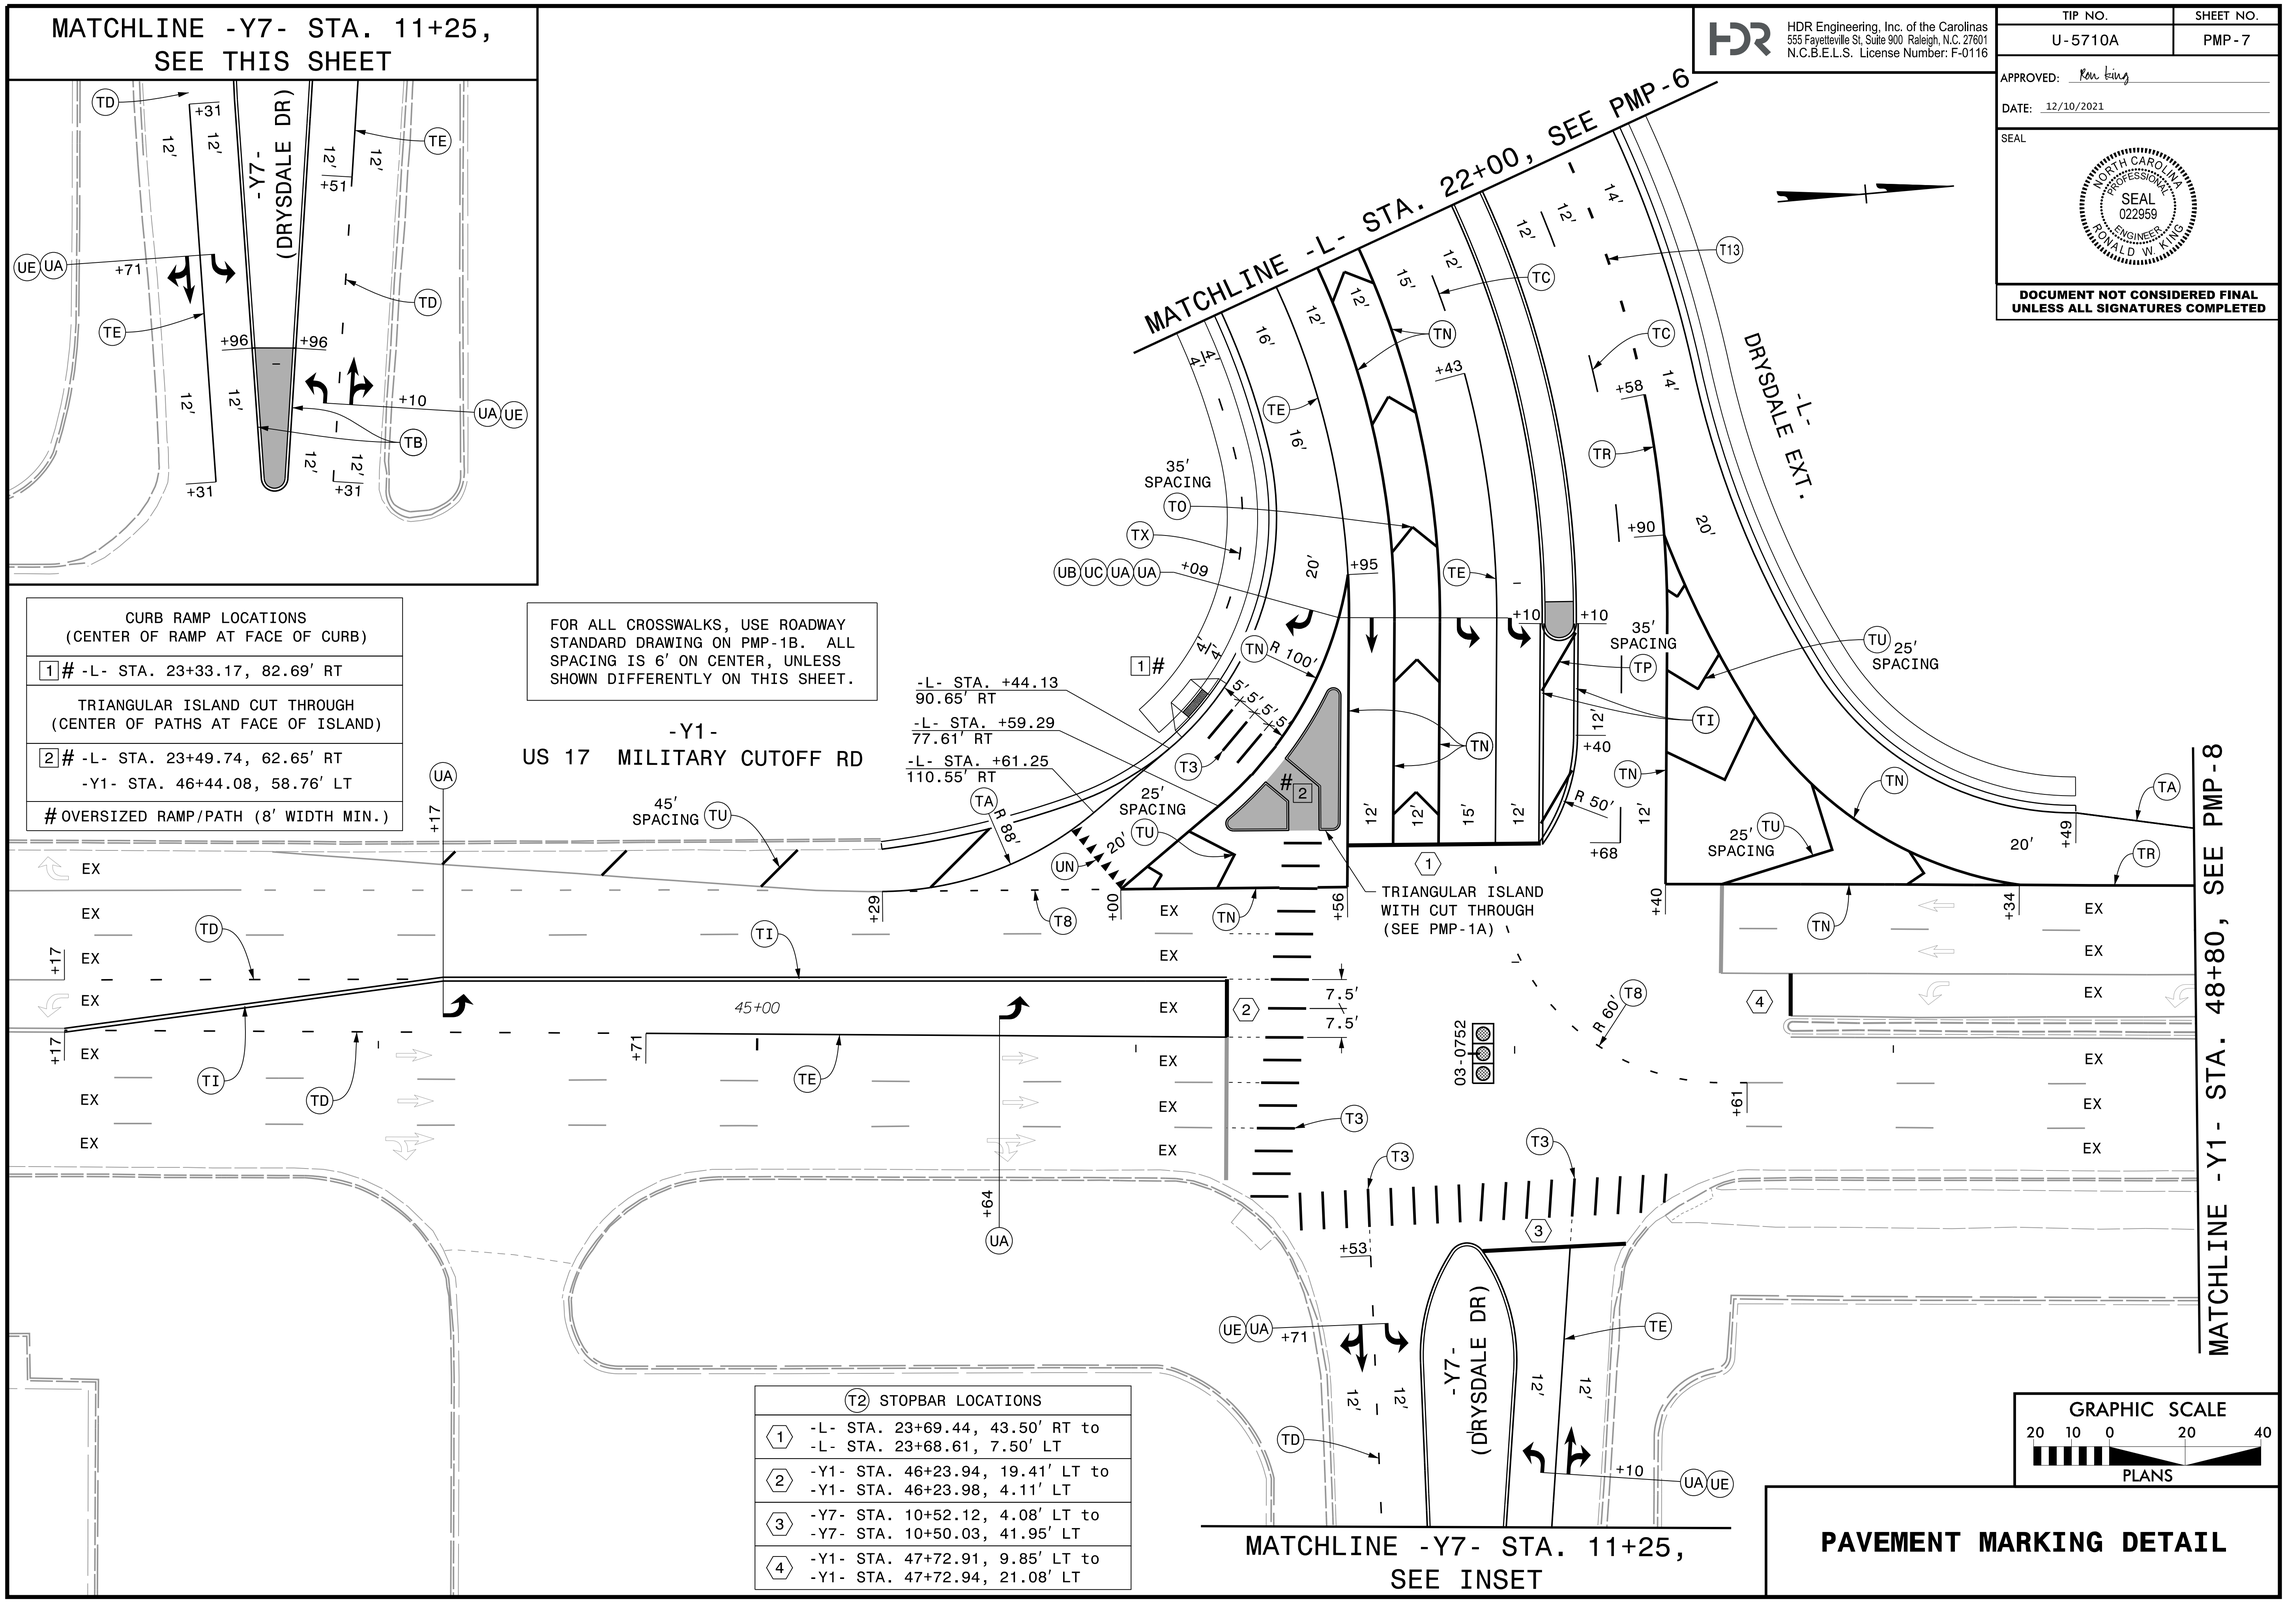


| CURB RAMP LOCATIONS (CENTER OF RAMP AT FACE OF CURB) |
|---|
| 1 # -L- STA. 23+33.17, 82.69' RT |
| TRIANGULAR ISLAND CUT THROUGH (CENTER OF PATHS AT FACE OF ISLAND) |
| 2 # -L- STA. 23+49.74, 62.65' RT<br>-Y1- STA. 46+44.08, 58.76' LT |
| # OVERSIZED RAMP/PATH (8' WIDTH MIN.) |

FOR ALL CROSSWALKS, USE ROADWAY STANDARD DRAWING ON PMP-1B. ALL SPACING IS 6' ON CENTER, UNLESS SHOWN DIFFERENTLY ON THIS SHEET.

| (T2) STOPBAR LOCATIONS | |
|---|---|
| 1 | -L- STA. 23+69.44, 43.50' RT to<br>-L- STA. 23+68.61, 7.50' LT |
| 2 | -Y1- STA. 46+23.94, 19.41' LT to<br>-Y1- STA. 46+23.98, 4.11' LT |
| 3 | -Y7- STA. 10+52.12, 4.08' LT to<br>-Y7- STA. 10+50.03, 41.95' LT |
| 4 | -Y1- STA. 47+72.91, 9.85' LT to<br>-Y1- STA. 47+72.94, 21.08' LT |

# PAVEMENT MARKING DETAIL

PLOT DRIVER: NCDOT_pdf_color_eng_50.plt PENTABLE: NCDOT_tcp.tbl
USER: CHARNDEN DATE: 12/9/2021 TIME: 2:51:47 PM
FILE: pw:\\PWAPPTPA01:SouthEast_Tampa\Documents\000166\CON00092456\00000000024157I\06.00_Project_Engineering_and_Design\U-5710A\Traffic\Pavement Markings\U5710A_PMP_PMP07.dgn