0 5 10	PROJ. REFERENCE NO.	SHEET NO.
	U-5710A	X-3

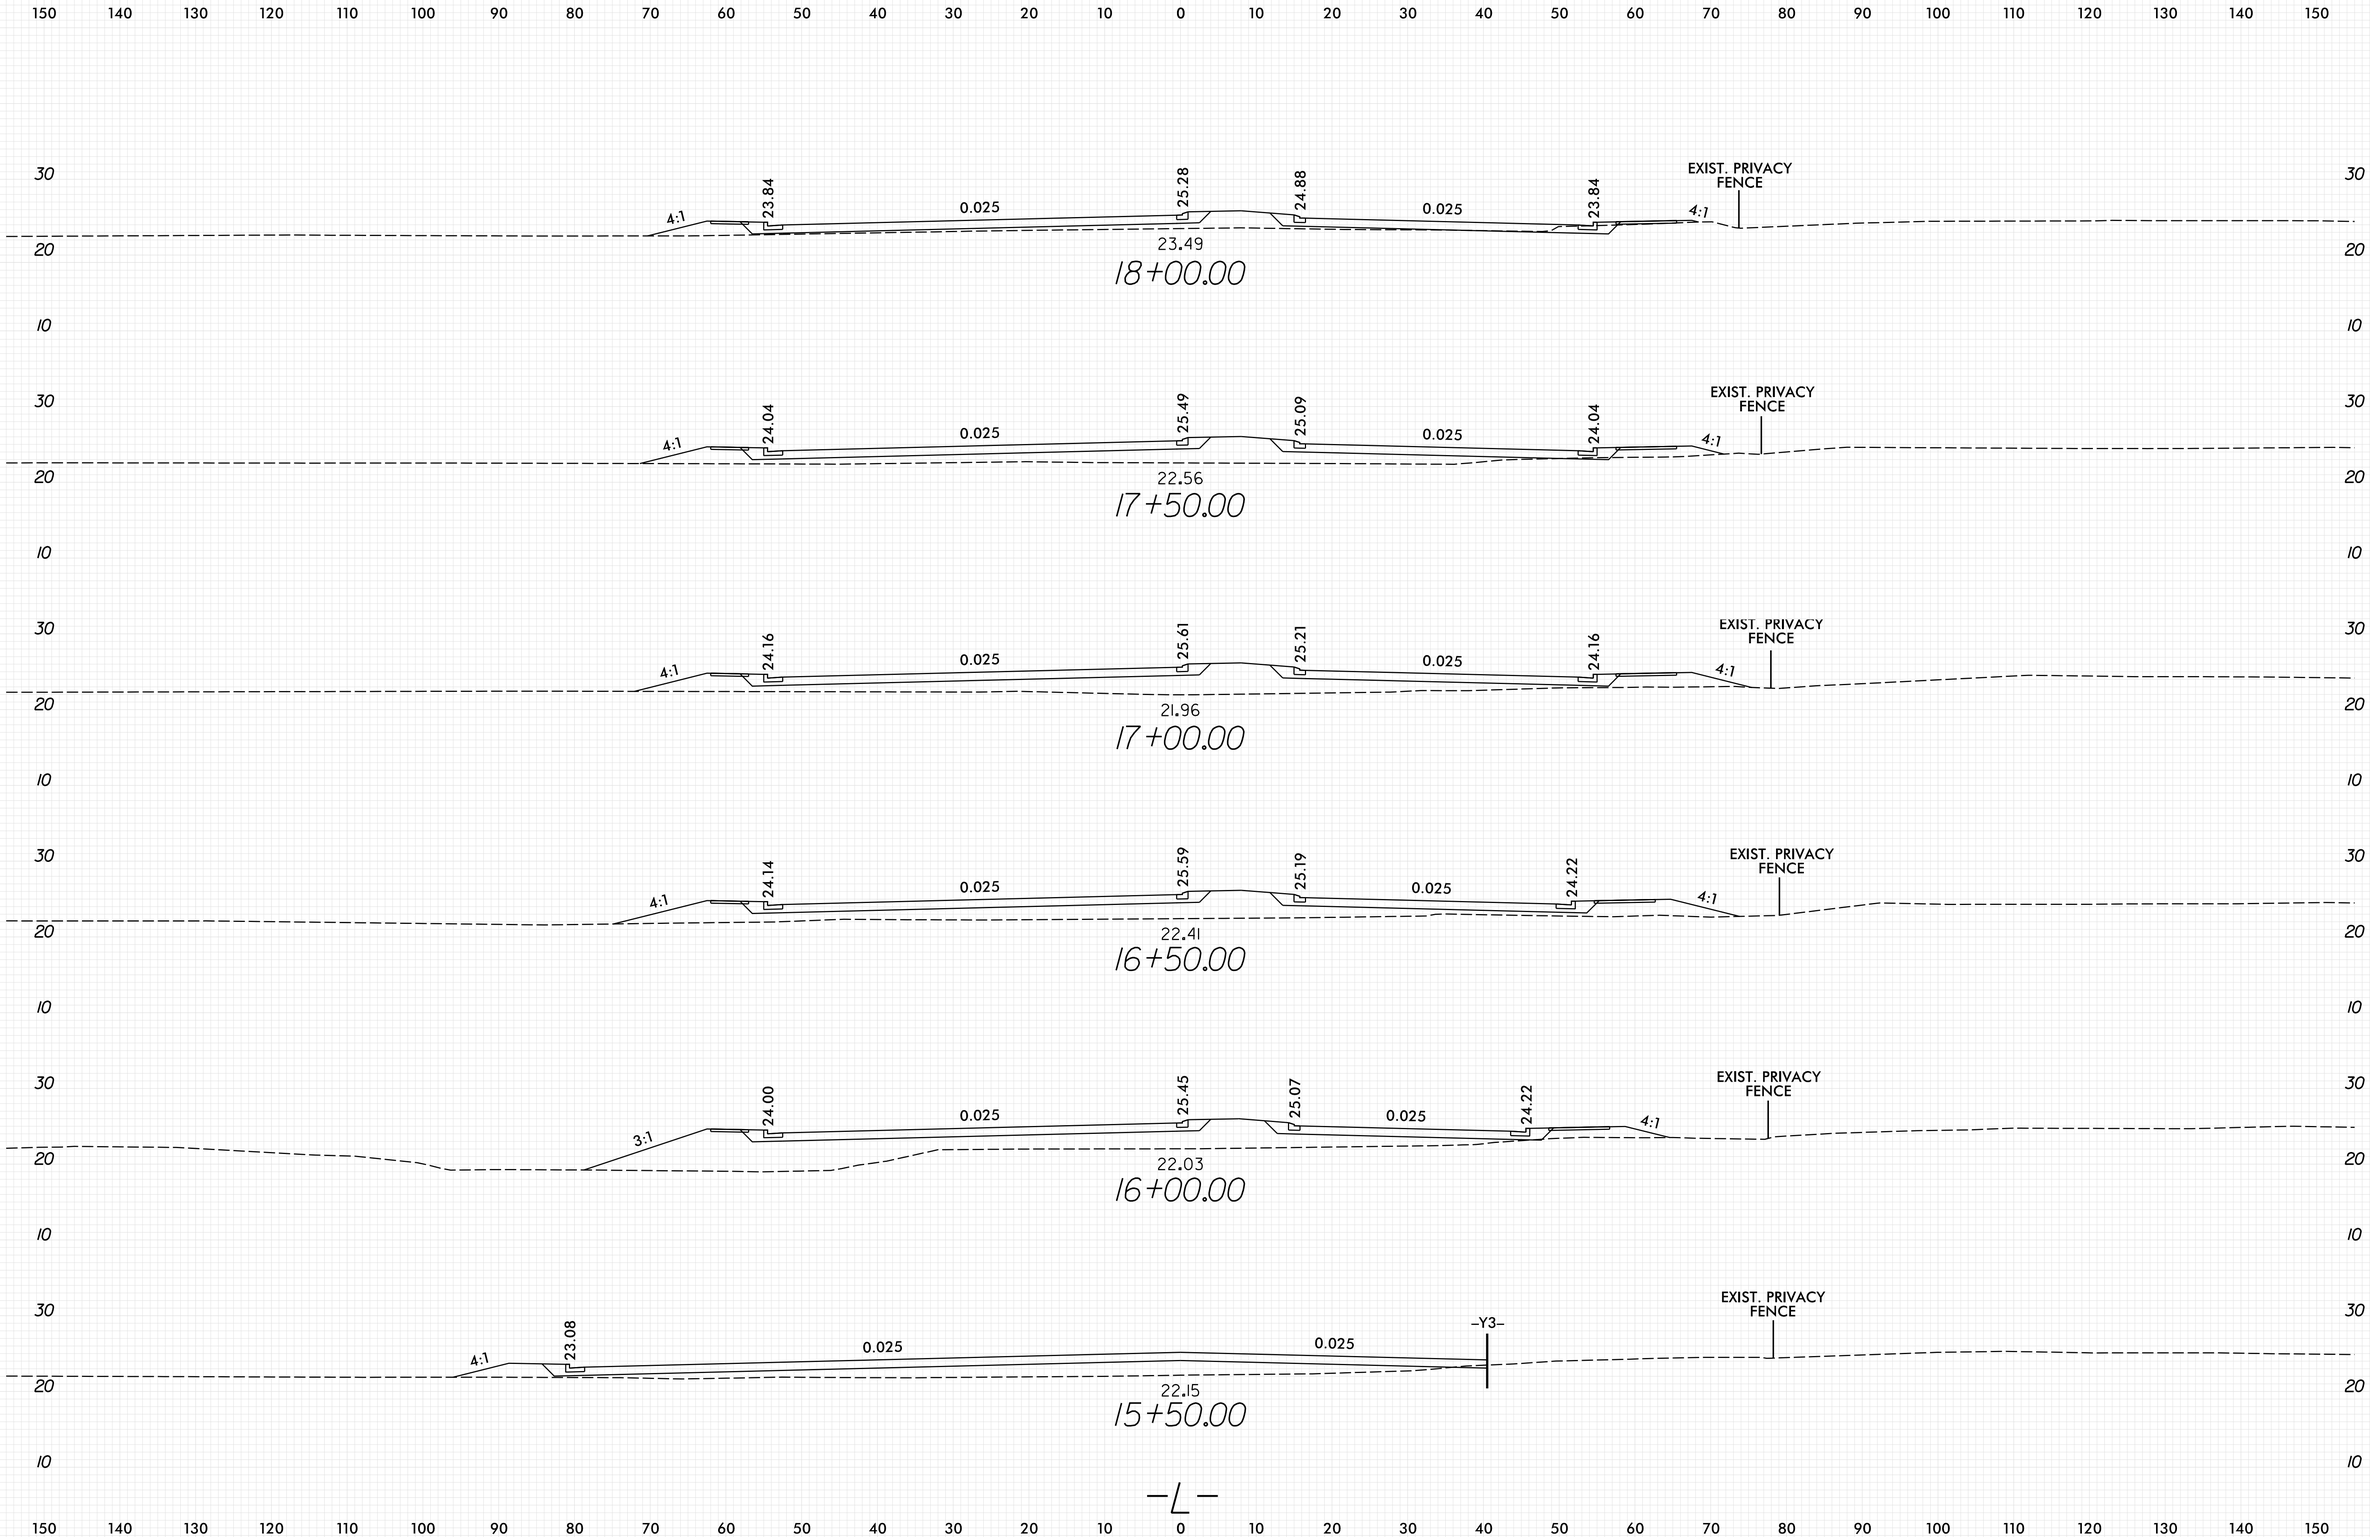

PLOT DRIVER: NCDOT_pdf_color_eng_50.plt
USER: CHARRIS
FILE: North_Carolina_Dept_of_Transportation\2014.16_Planning _Design_LSA\U_5710_T0_4_c\06.00_Project_Engineering_and_Design\U-5710A\Roadway\XSC\U5710A_RDY_XPL_L.dgn
DATE: 12/9/2021
TIME: 12:20:04 PM
PENTABLE: xpl.eh_v8.tbl
8/23/99