DocuSign Envelope ID: 519EE4D3-76F4-4E52-9CFE-31859139EC94

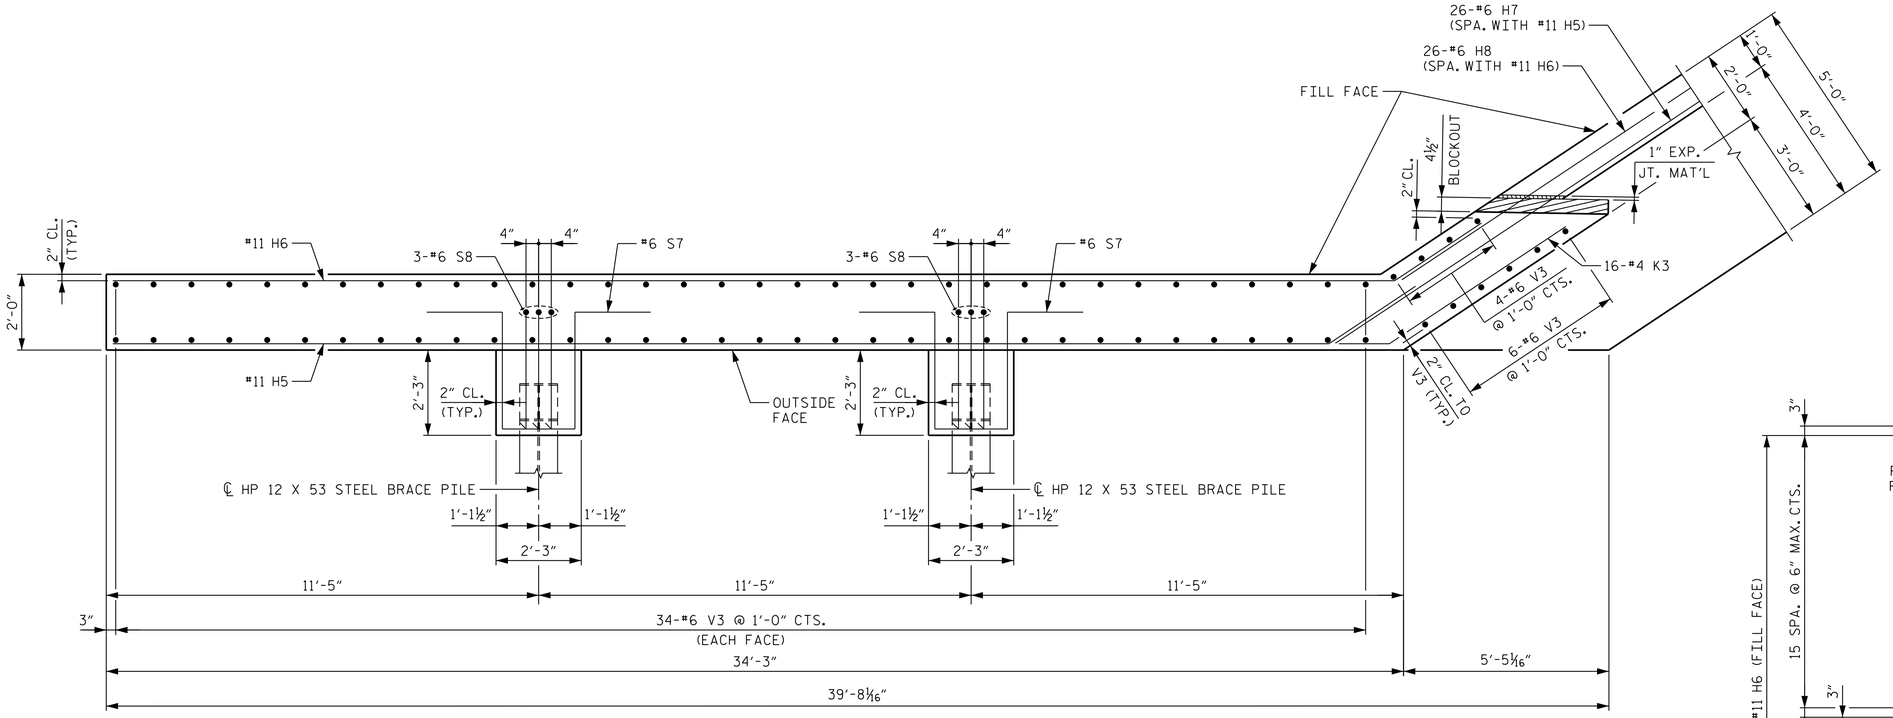

PLAN W2

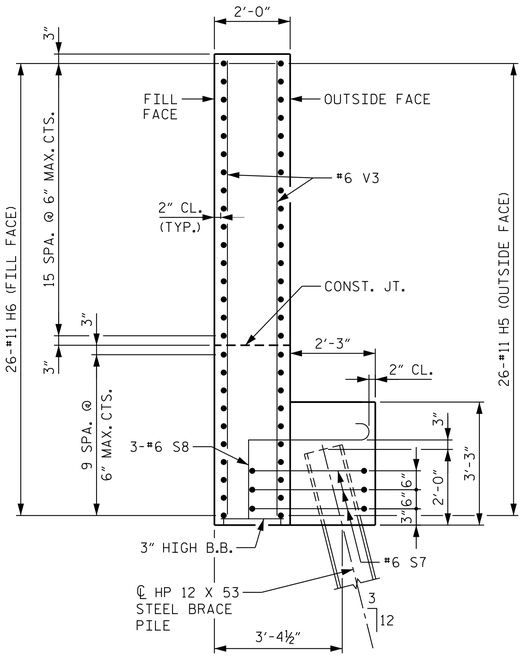

SECTION E-E

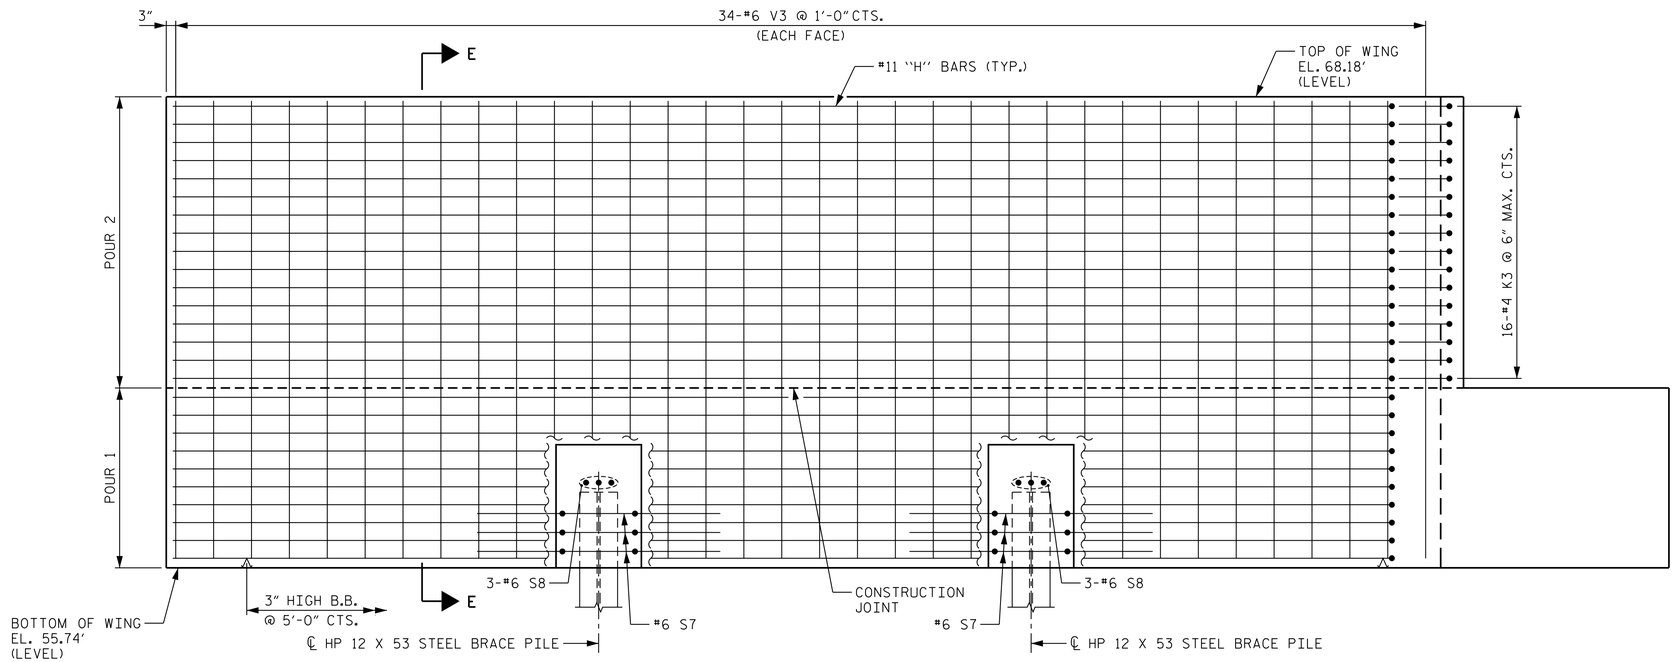

ELEVATION W2

PROJECT NO. B-5301

PITT COUNTY

STATION: 25+98.05 -L-

SHEET 4 OF 5

STATE OF NORTH CAROLINA
DEPARTMENT OF TRANSPORTATION
RALEIGH

SUBSTRUCTURE

END BENT 1

NORTH CAROLINA PROFESSIONAL SEAL 040769 ENGINEER ANDREW L. PHILLIPS

DocuSigned by: Andrew L. Phillips 2BB69ABAD4004D3... 4/6/2020

Kimley»Horn
421 Fayetteville Street, Suite 600
Raleigh, NC 27601-1772
Phone (919) 677-2000
NC LICENSE # F-0102

This document, together with the concepts and designs presented herein, as an instrument of services, is intended only for the specific purpose and client for which it was prepared. Reuse of and improper reliance on this document without written authorization and adaptation by Kimley-Horn and Associates, Inc. shall be without liability to Kimley-Horn and Associates, Inc.
Copyright Kimley-Horn and Associates, Inc., 2020

REVISIONS						SHEET NO.
NO.	BY:	DATE:	NO.	BY:	DATE:	S-41
1			3			TOTAL SHEETS
2			4			55

DOCUMENT NOT CONSIDERED FINAL UNLESS ALL SIGNATURES COMPLETED

DRAWN BY: D. D. LOWERY DATE: 2/20
CHECKED BY: C. T. POOLE DATE: 2/20
DESIGN ENGINEER OF RECORD: A. L. PHILLIPS DATE: 2/20

4/3/2020 C:\Users\vandrew.phillips\MH\Raleigh Bridge - Documents\B-5301\Cad\Dgn\401_081_B5301_SMU_E04_041_730087.dgn