TIP PROJECT: B-5772

T.I.P. NO.	SHEET NO.
B-5772	UC-1

STATE OF NORTH CAROLINA
DIVISION OF HIGHWAYS

UTILITY CONSTRUCTION PLANS
ROWAN COUNTY

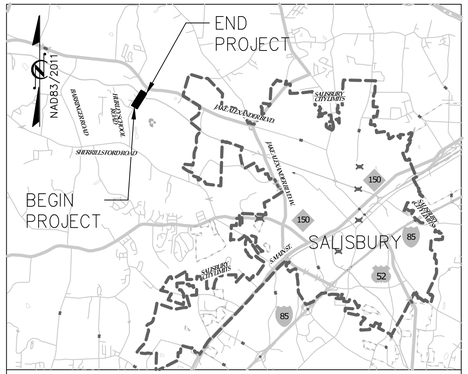

VICINITY MAP

N.T.S.

LOCATION: HURLEY SCHOOL ROAD IN SALISBURY

TYPE OF WORK: UTILITY CONSTRUCTION

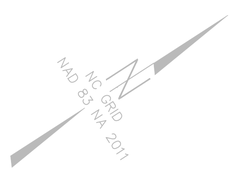

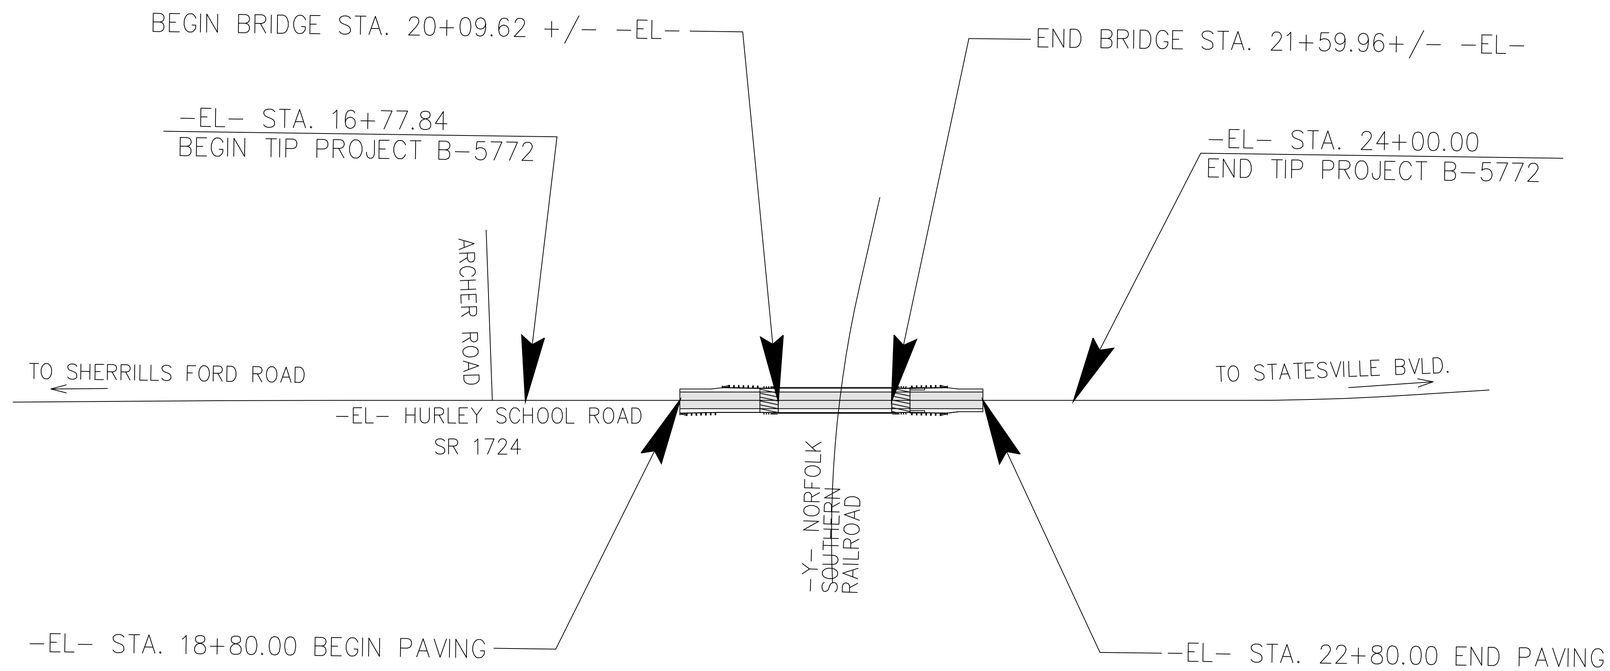

CLEARING ON THIS PROJECT SHALL BE PERFORMED TO THE LIMITS ESTABLISHED BY METHOD III.

THIS PROJECT IS NOT WITHIN ANY MUNICIPAL BOUNDARIES.

DOCUMENT NOT CONSIDERED FINAL UNLESS ALL SIGNATURES COMPLETED

GRAPHIC SCALES

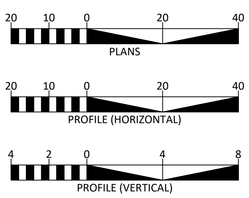

INDEX OF SHEETS

SHEET NO.	DESCRIPTION
UC-1	TITLE SHEET
UC-2	UTILITY SYMBOLOGY SHEET
UC-3	NOTES SHEET
UC-3A THRU UC-3H	DETAIL SHEETS
UC-4 THRU UC-4A	TEMP. UTILITY PLAN & PROFILE SHEETS
UC-5 THRU UC-5A	PERM. UTILITY PLAN & PROFILE SHEETS
UC-6A THRU UC-6C	TEMP. WATERLINE SUPPORT BRIDGE SHEETS

WATER AND SEWER OWNERS ON PROJECT

(1) WATER - SALISBURY-ROWAN UTILITIES (SRU)

Jason Wilson, PE
Assistant Utilities Director
(704) 216-7553

PREPARED IN THE OFFICE OF:

alley, williams, carmen, & king, inc.
CONSULTING ENGINEERS
FIRM LICENSE No. F-0203
120 SOUTH MAIN STREET
KANNAPOLIS, NC 28082
P.O. BOX 1248
704/938-1515

Jeffery D. Moody, PE — *UTILITIES PROJECT ENGINEER*

SEAL:

3/11/2022

DIVISION OF HIGHWAYS
UTILITIES UNIT
1555 MAIL SERVICE CENTER
RALEIGH NC 27699-1555
PHONE (919) 707-6690
FAX (919) 250-4151

Amy York	*CENTRAL UTILITIES MANAGER*
Ali Koucheki, PE	*REGIONAL UTILITIES ENGINEER*
Jon Loughry	*SENIOR UTILITIES ENGINEER*
Dayton Martin	*REGIONAL UTILITY COORDINATOR*
Tanga Sampson	*UTILITY COORDINATOR*