PROJECT REFERENCE NO.	SHEET NO.
BR-0051	EC-5/CONST.4
R/W SHEET NO.	
ROADWAY DESIGN ENGINEER	HYDRAULICS ENGINEER

NOTE:
UTILIZE TEMPORARY SEDIMENT BASIN OR SPECIAL STILLING BASIN(S) AS STILLING BASIN WHERE APPLICABLE.

Place Matting for Erosion Control on Slope as Work Allows.
Sta. 16+45 to Sta. 17+72 LT
Sta. 16+00 to Sta. 17+72 RT
Sta. 19+00 to Sta. 21+00 LT
Sta. 18+90 to Sta. 20+90 RT
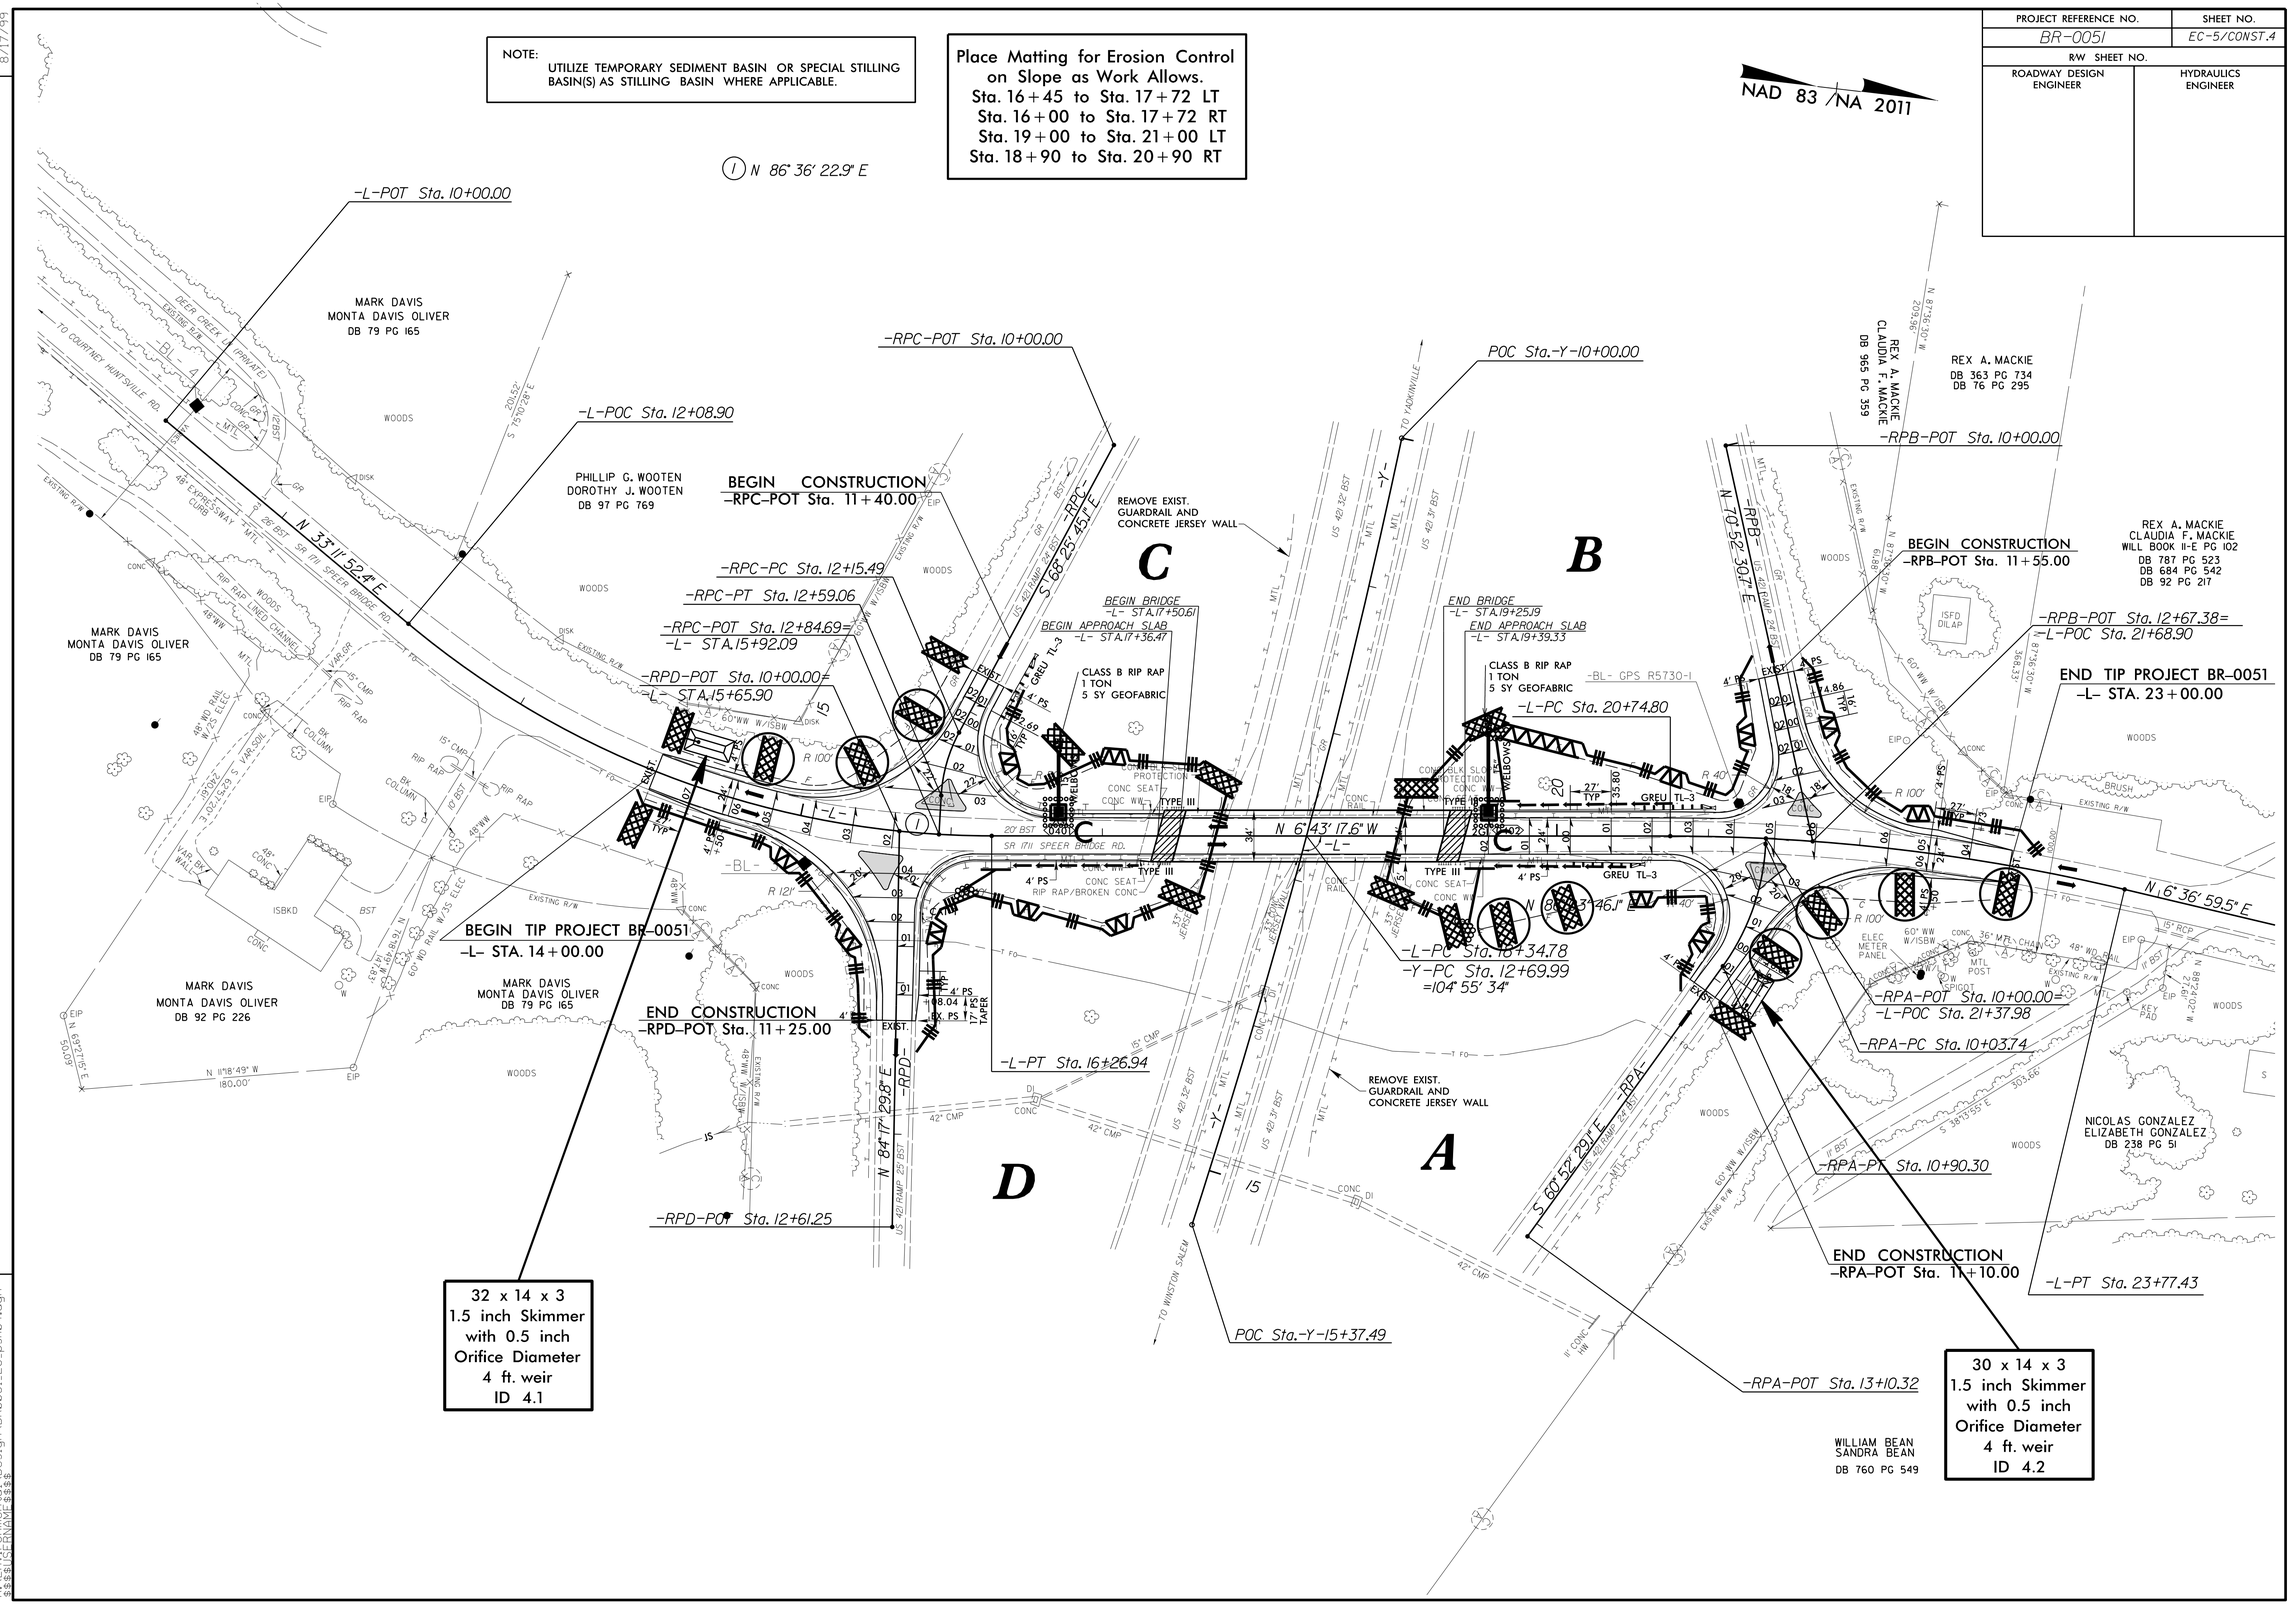
NAD 83 /NA 2011