DocuSign Envelope ID: 82D57B34-DF79-4367-857B-900A01E32C48

PROJ. REFERENCE NO.	SHEET NO.
B-3186 / B-5898	TMP-2D

HDR Engineering, Inc. of the Carolinas
555 Fayetteville St, Suite 900 Raleigh, N.C. 27601
N.C.B.E.L.S. License Number: F-0116

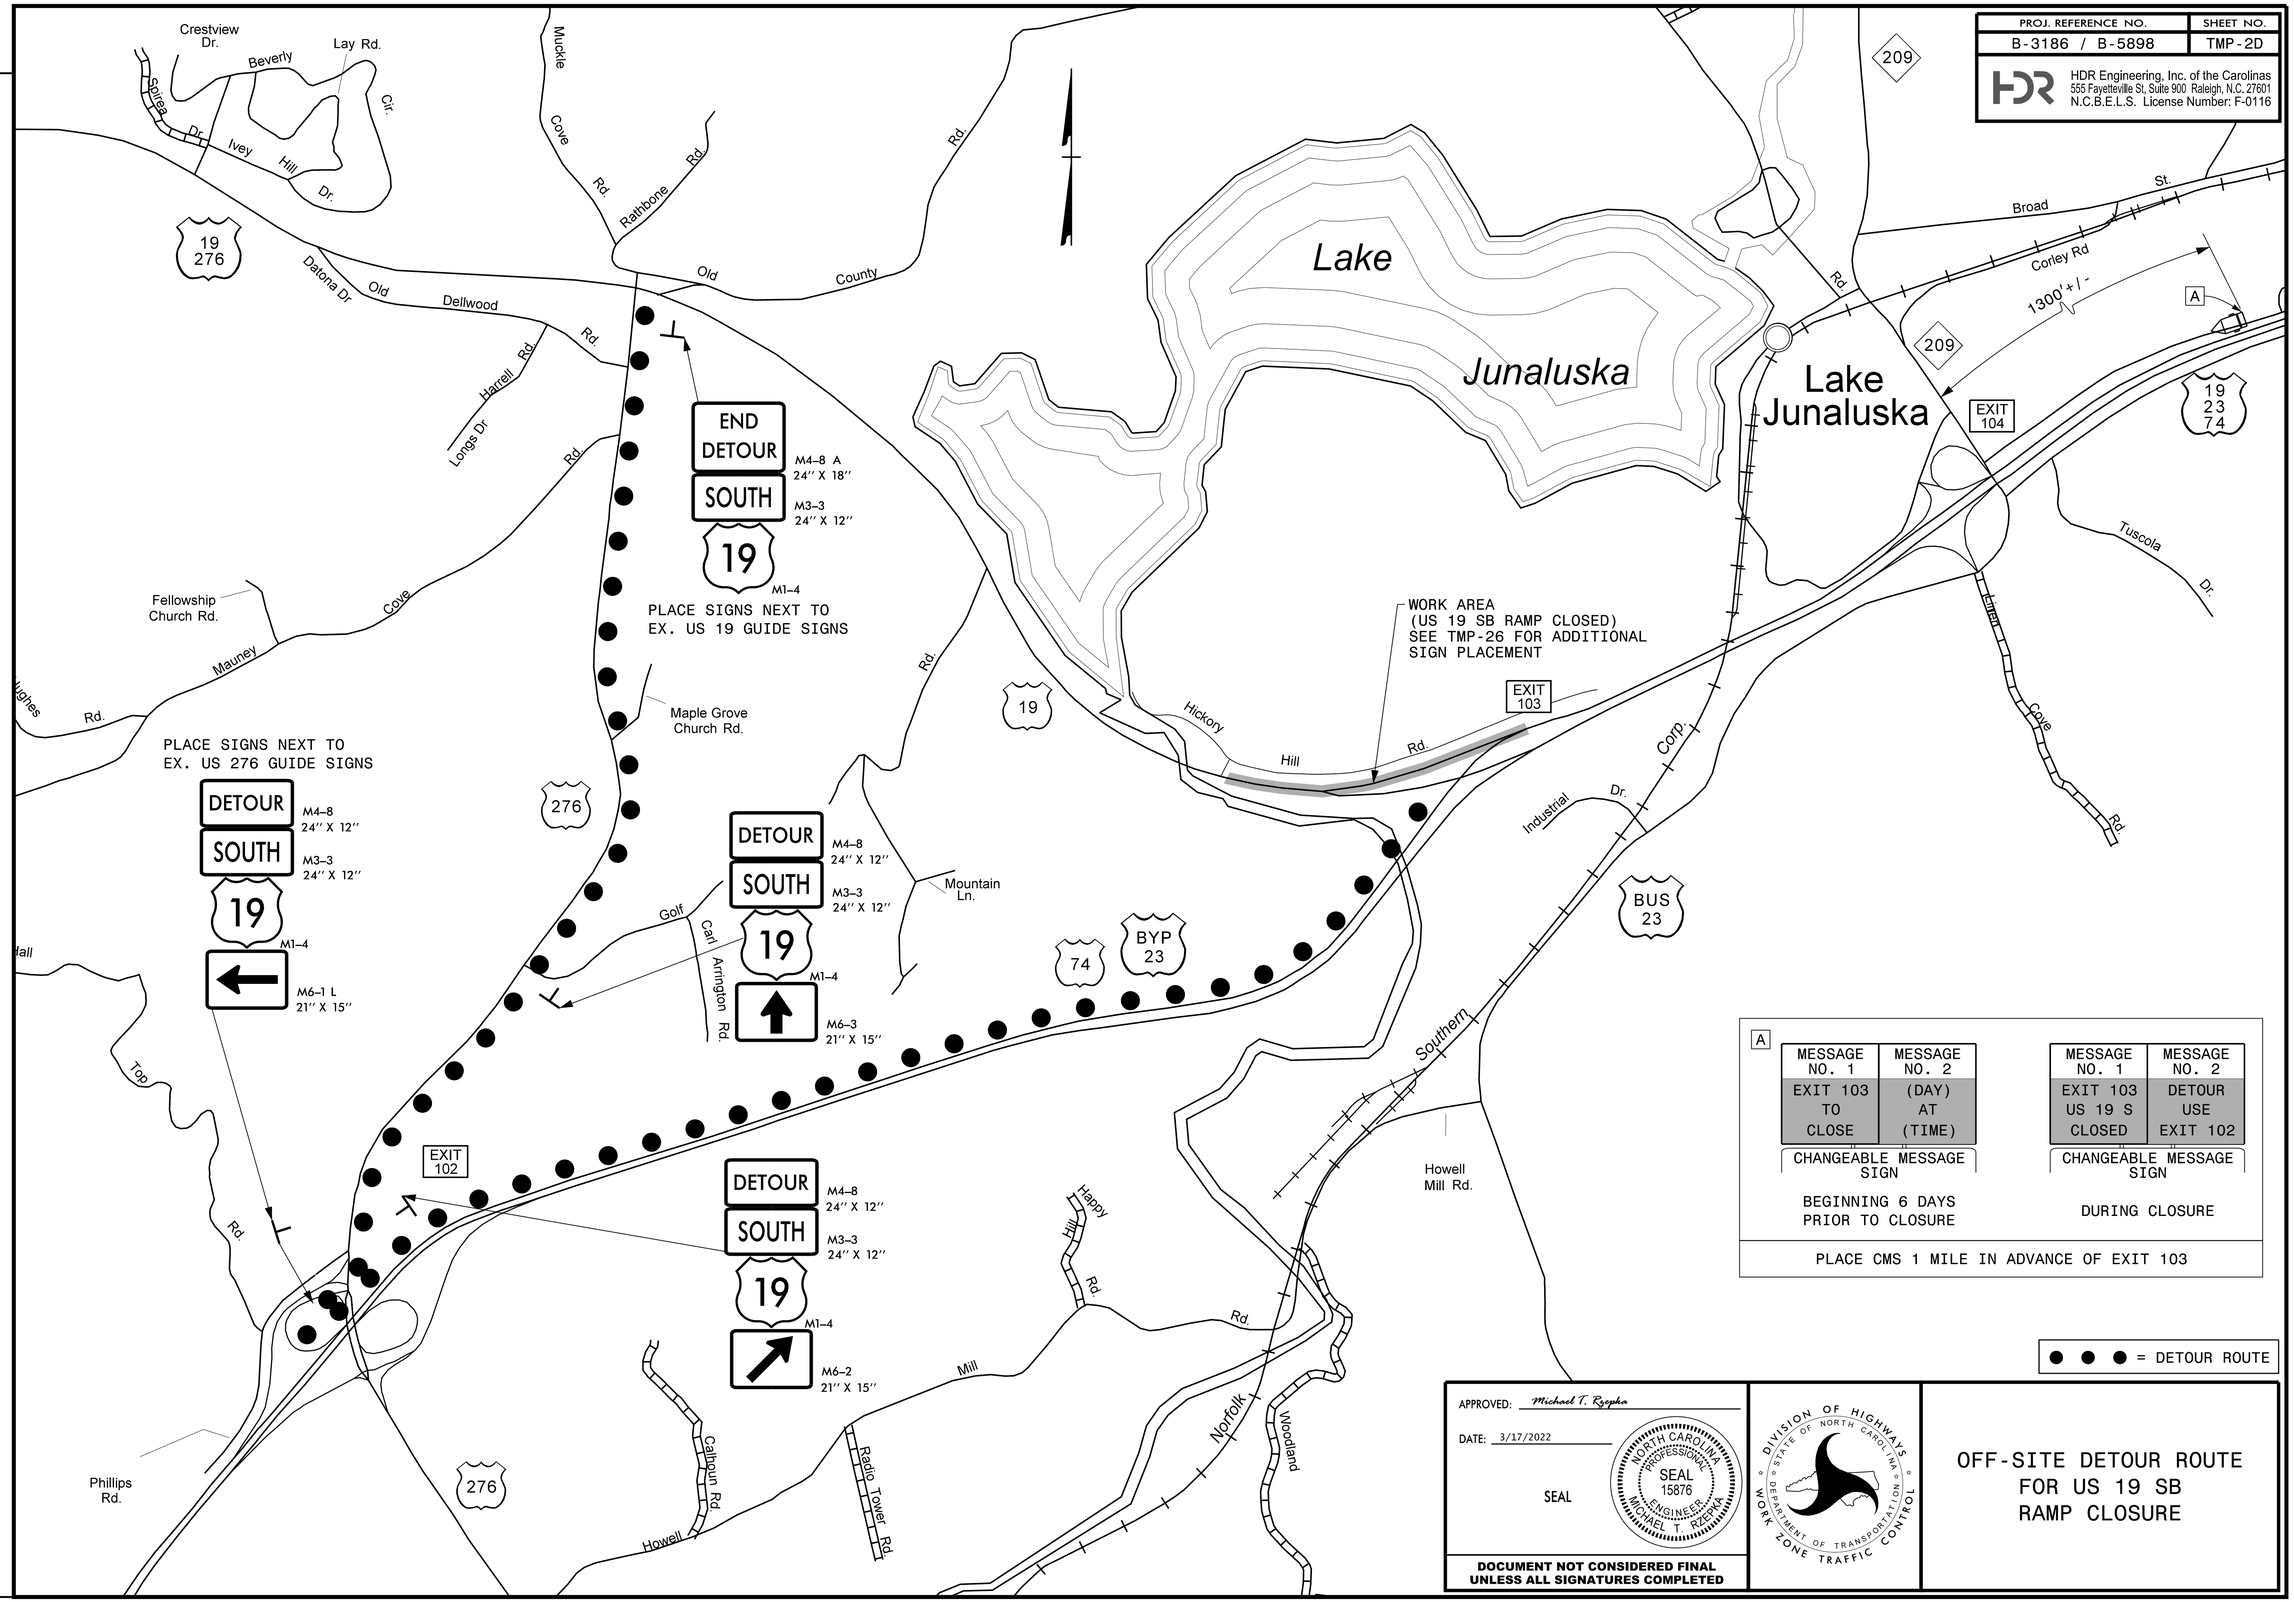

A

MESSAGE NO. 1	MESSAGE NO. 2
EXIT 103 TO CLOSE	(DAY) AT (TIME)

CHANGEABLE MESSAGE SIGN

BEGINNING 6 DAYS PRIOR TO CLOSURE

MESSAGE NO. 1	MESSAGE NO. 2
EXIT 103 US 19 S CLOSED	DETOUR USE EXIT 102

CHANGEABLE MESSAGE SIGN

DURING CLOSURE

PLACE CMS 1 MILE IN ADVANCE OF EXIT 103

● ● ● = DETOUR ROUTE

APPROVED: Michael T. Rzepka

DATE: 3/17/2022

SEAL

NORTH CAROLINA PROFESSIONAL SEAL 15876 ENGINEER MICHAEL T. RZEPKA

DOCUMENT NOT CONSIDERED FINAL UNLESS ALL SIGNATURES COMPLETED

DIVISION OF HIGHWAYS STATE OF NORTH CAROLINA DEPARTMENT OF TRANSPORTATION WORK ZONE TRAFFIC CONTROL

OFF-SITE DETOUR ROUTE FOR US 19 SB RAMP CLOSURE

REVISIONS

PLOT DRIVER: NCDOT_pdf_color_eng_50.plt PENTABLE: NCDOT_tcp.tbl
USER: CHARNDEN DATE: 1/21/2022 TIME: 3:57:50 PM
FILE: pw:\\pwhdruseas01:HDR_US_East_01\Documents\3322\10030389\6.0_CAD_BIM\6.2_Work_In_Progress\B-3186-B-5898\Traffic\TrafficControl\TCP\B3186-B5898_TMP_TMP02D(new).dgn