DocuSign Envelope ID: 82D57B34-DF79-4367-857B-900A01E32C48

PROJ. REFERENCE NO.	SHEET NO.
B-3186 / B-5898	TMP-9

HDR Engineering, Inc. of the Carolinas
555 Fayetteville St, Suite 900 Raleigh, N.C. 27601
N.C.B.E.L.S. License Number: F-0116

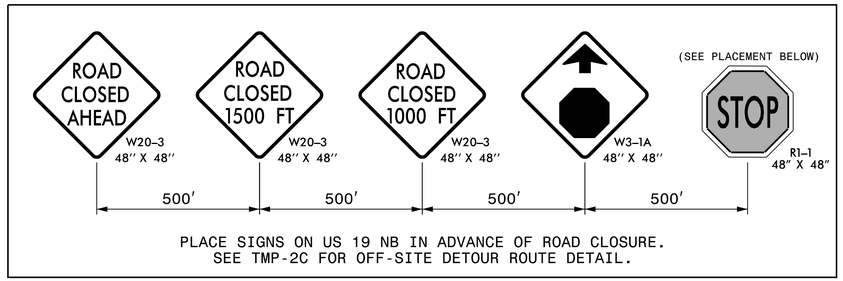

PLACE SIGNS ON US 19 NB IN ADVANCE OF ROAD CLOSURE.
SEE TMP-2C FOR OFF-SITE DETOUR ROUTE DETAIL.

USE RSD 1101.02, SHEET 3 OF 14, TO CLOSE THE RIGHT LANE OF US 19 NB.
END MERGING TAPER A MIN. OF 600' IN ADVANCE OF THE FIRST W20-3 SIGN.

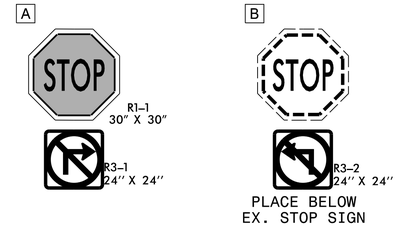

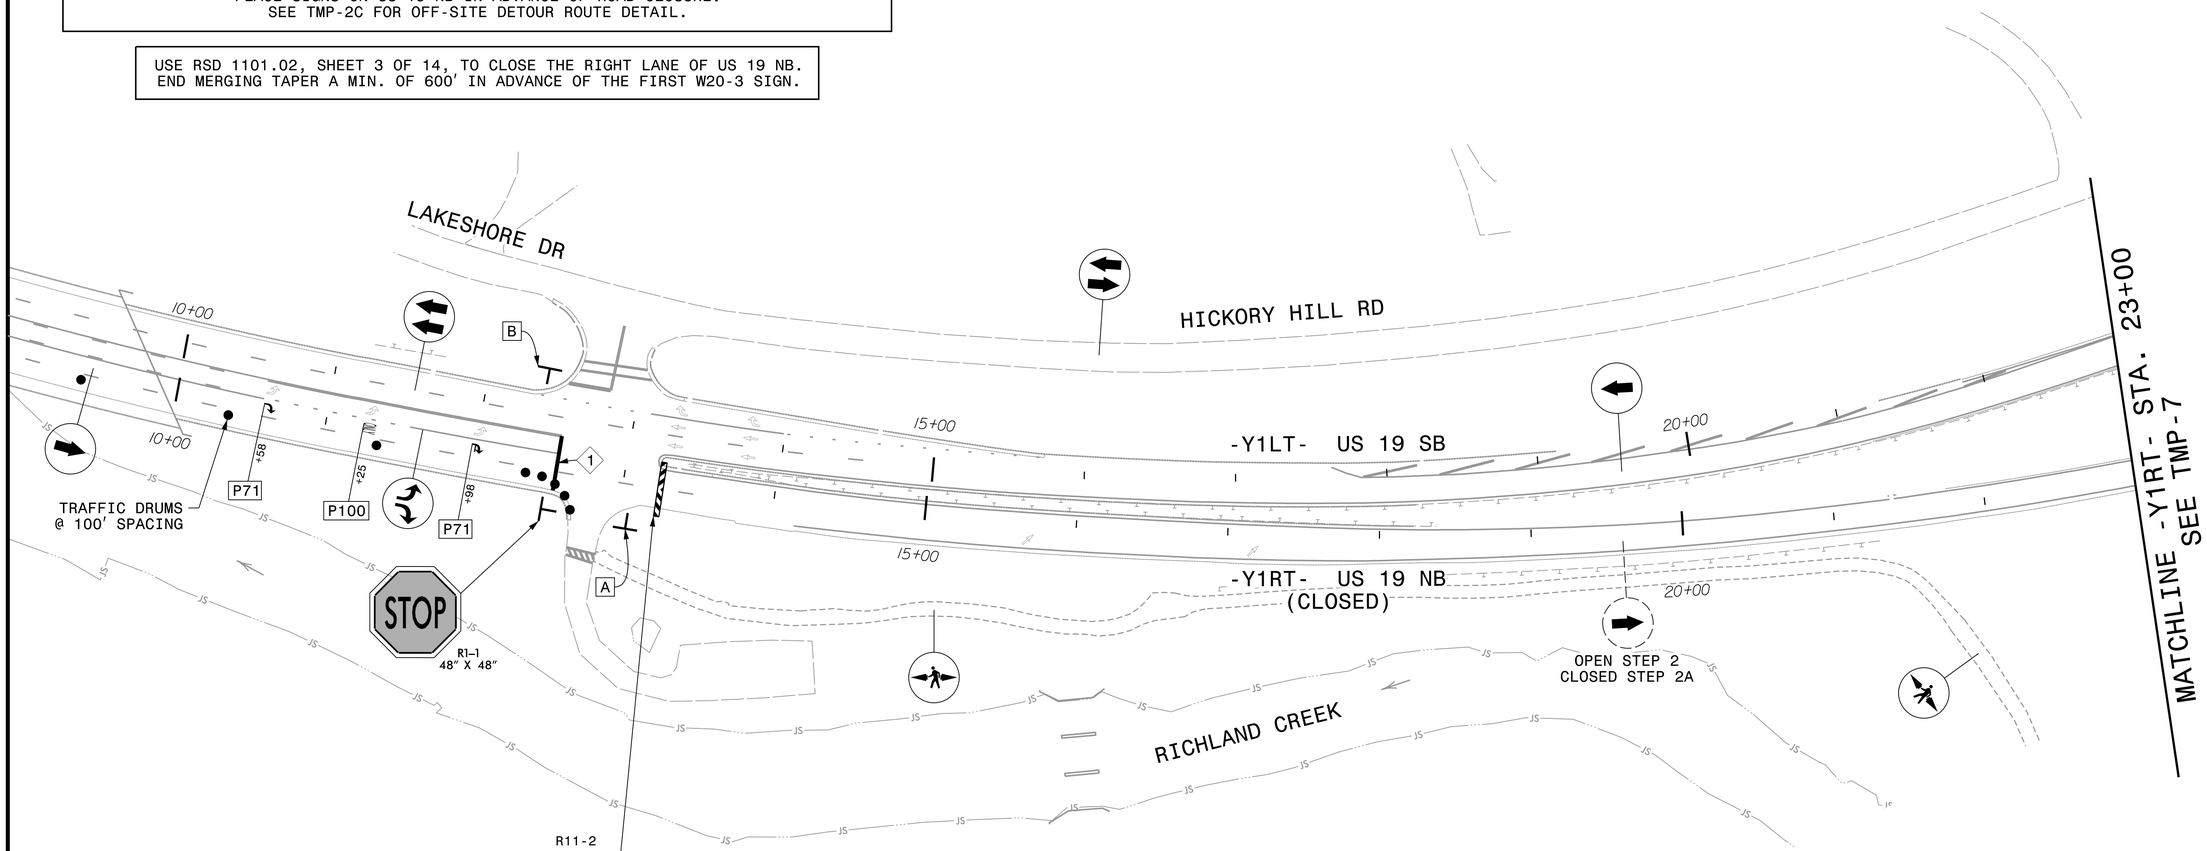

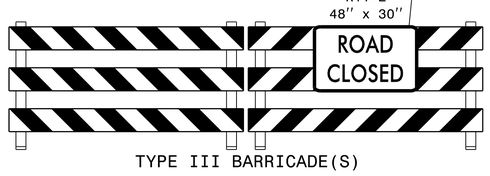

US 19 NB CLOSURE
IN STEP 2A

P61 STOPBAR LOCATIONS	
1	-Y1RT- STA. 12+55.17, 15.25' LT to -Y1RT- STA. 12+55.17, 21.10' RT

APPROVED: Michael T. Rzepka

DATE: 3/17/2022

SEAL

NORTH CAROLINA PROFESSIONAL SEAL 15876 ENGINEER MICHAEL T. RZEPKA

DOCUMENT NOT CONSIDERED FINAL
UNLESS ALL SIGNATURES COMPLETED

DIVISION OF HIGHWAYS · STATE OF NORTH CAROLINA · DEPARTMENT OF TRANSPORTATION · WORK ZONE TRAFFIC CONTROL

PHASE 1
STEPS 2 & 2A

REVISIONS

PLOT DRIVER: NCDOT_pdf_color_eng_50.plt PENTABLE: NCDOT_tcp.tbl
USER: CHARNDEN DATE: 1/21/2022 TIME: 4:00:17 PM
FILE: pw:\\pwhdruseas01:HDR_US_East_01\Documents\3322\10030389\6.0_CAD_BIM\6.2_Work_In_Progress\B-3186-B-5898\Traffic\TrafficControl\TCP\B3186-B5898_TMP_TMP09.dgn