DocuSign Envelope ID: C9712A74-8156-434A-830D-2C662DC4646F

PROJ. REFERENCE NO.	SHEET NO.
B-3186 / B-5898	TMP-25

HDR Engineering, Inc. of the Carolinas
555 Fayetteville St, Suite 900 Raleigh, N.C. 27601
N.C.B.E.L.S. License Number: F-0116

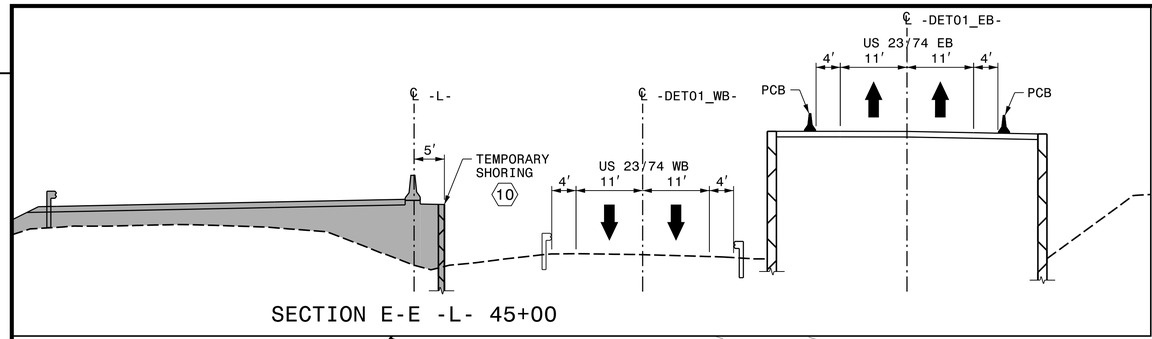

SECTION E-E -L- 45+00

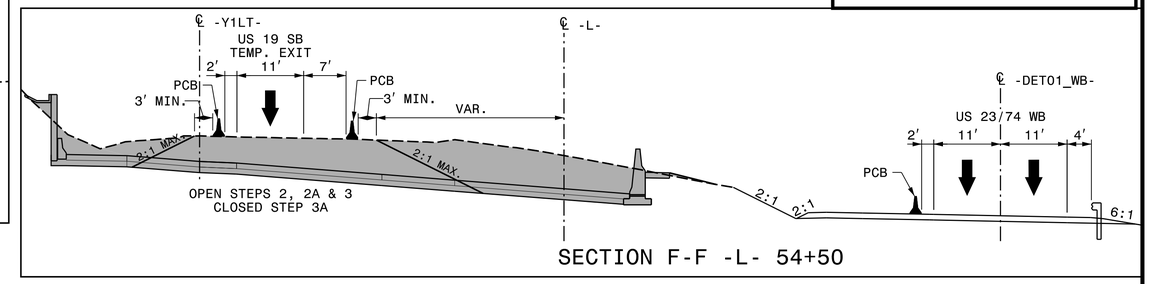

SECTION F-F -L- 54+50

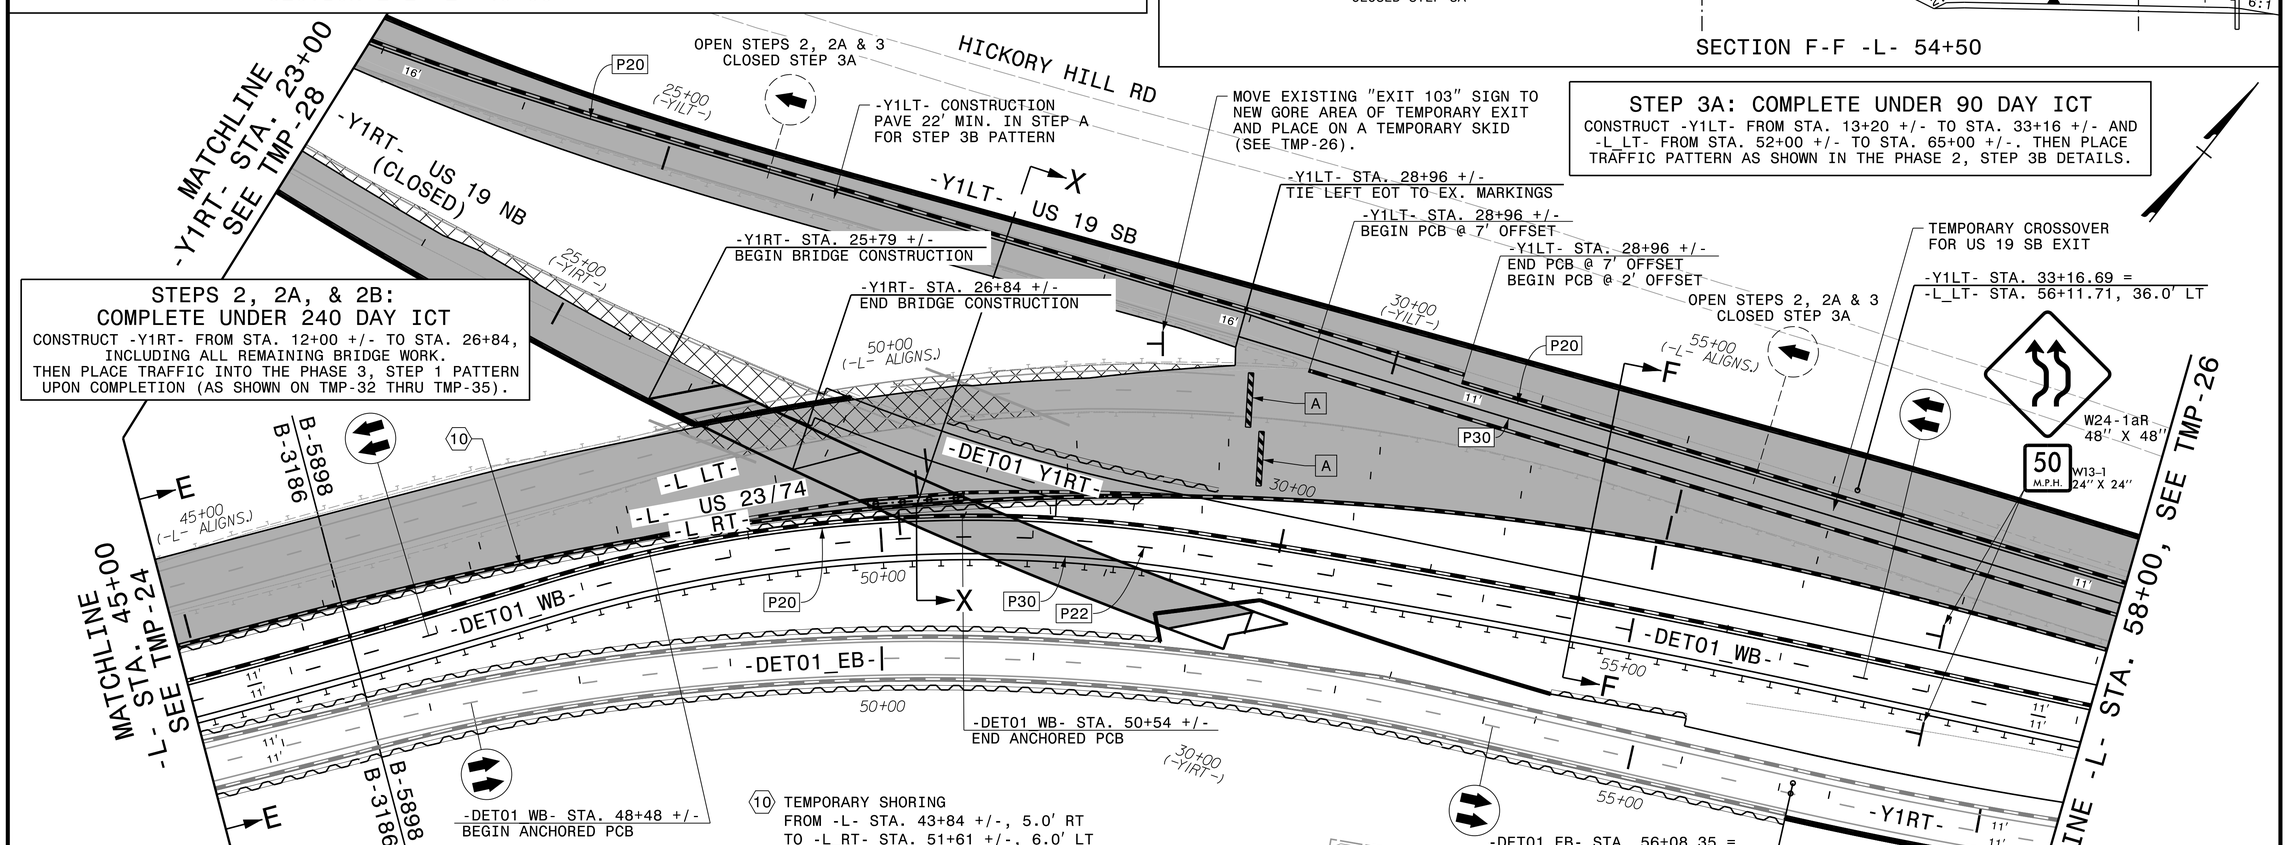

STEP 3A: COMPLETE UNDER 90 DAY ICT

CONSTRUCT -Y1LT- FROM STA. 13+20 +/- TO STA. 33+16 +/- AND -L_LT- FROM STA. 52+00 +/- TO STA. 65+00 +/-. THEN PLACE TRAFFIC PATTERN AS SHOWN IN THE PHASE 2, STEP 3B DETAILS.

STEPS 2, 2A, & 2B: COMPLETE UNDER 240 DAY ICT

CONSTRUCT -Y1RT- FROM STA. 12+00 +/- TO STA. 26+84, INCLUDING ALL REMAINING BRIDGE WORK. THEN PLACE TRAFFIC INTO THE PHASE 3, STEP 1 PATTERN UPON COMPLETION (AS SHOWN ON TMP-32 THRU TMP-35).

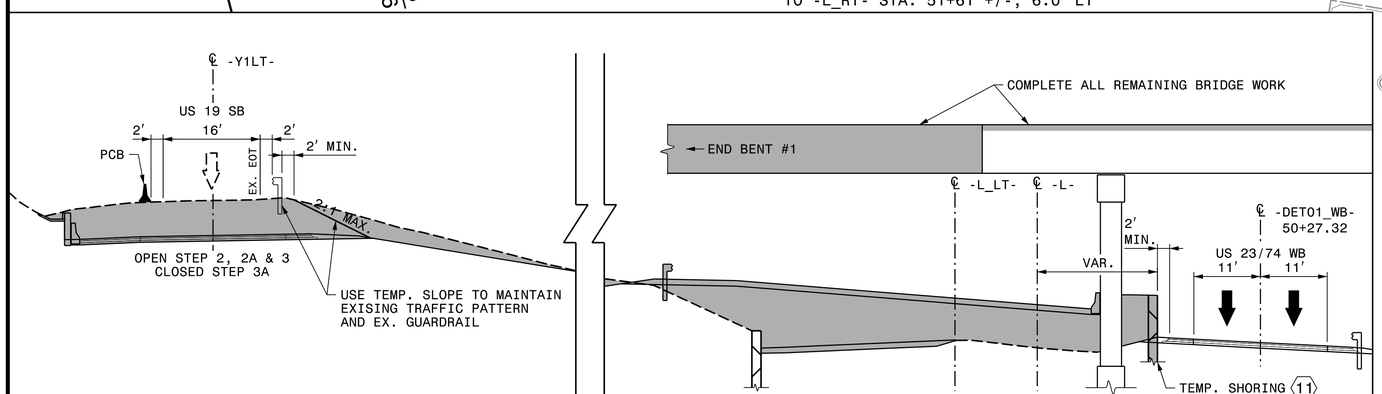

SECTION X-X -L- STA. 50+00

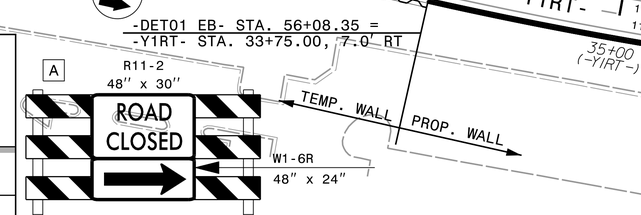

TYPE III BARRICADE

APPROVED: Michael T. Rzepka

DATE: 5/10/2022

SEAL

NORTH CAROLINA PROFESSIONAL SEAL 15876 ENGINEER MICHAEL T. RZEPKA

DIVISION OF HIGHWAYS STATE OF NORTH CAROLINA DEPARTMENT OF TRANSPORTATION WORK ZONE TRAFFIC CONTROL

DOCUMENT NOT CONSIDERED FINAL UNLESS ALL SIGNATURES COMPLETED

PHASE 2
STEPS 2, 2A, 3 & 3A

REVISIONS

PLOT DRIVER: NCDOT_pdf_color_eng_50.plt PENTABLE: NCDOT_tcp.tbl
USER: CHARNDEN DATE: 4/28/2022 TIME: 10:05:09 AM
FILE: pw:\\pwhdruseas01:HDR_US_East_01\Documents\3322\10030389\6.0_CAD_BIM\6.2_Work_In_Progress\B-3186-B-5898\Traffic\TrafficControl\TCP\B3186-B5898_TMP_TMP25.dgn