DocuSign Envelope ID: DD6843B1-A90C-40A0-928B-A588DF6E35C0

PROJ. REFERENCE NO.	SHEET NO.
B-3186 / B-5898	TMP-40

HDR Engineering, Inc. of the Carolinas
555 Fayetteville St, Suite 900 Raleigh, N.C. 27601
N.C.B.E.L.S. License Number: F-0116

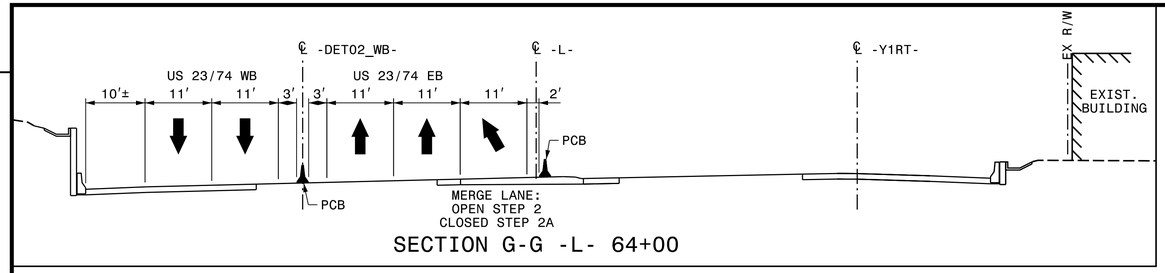

SECTION G-G -L- 64+00

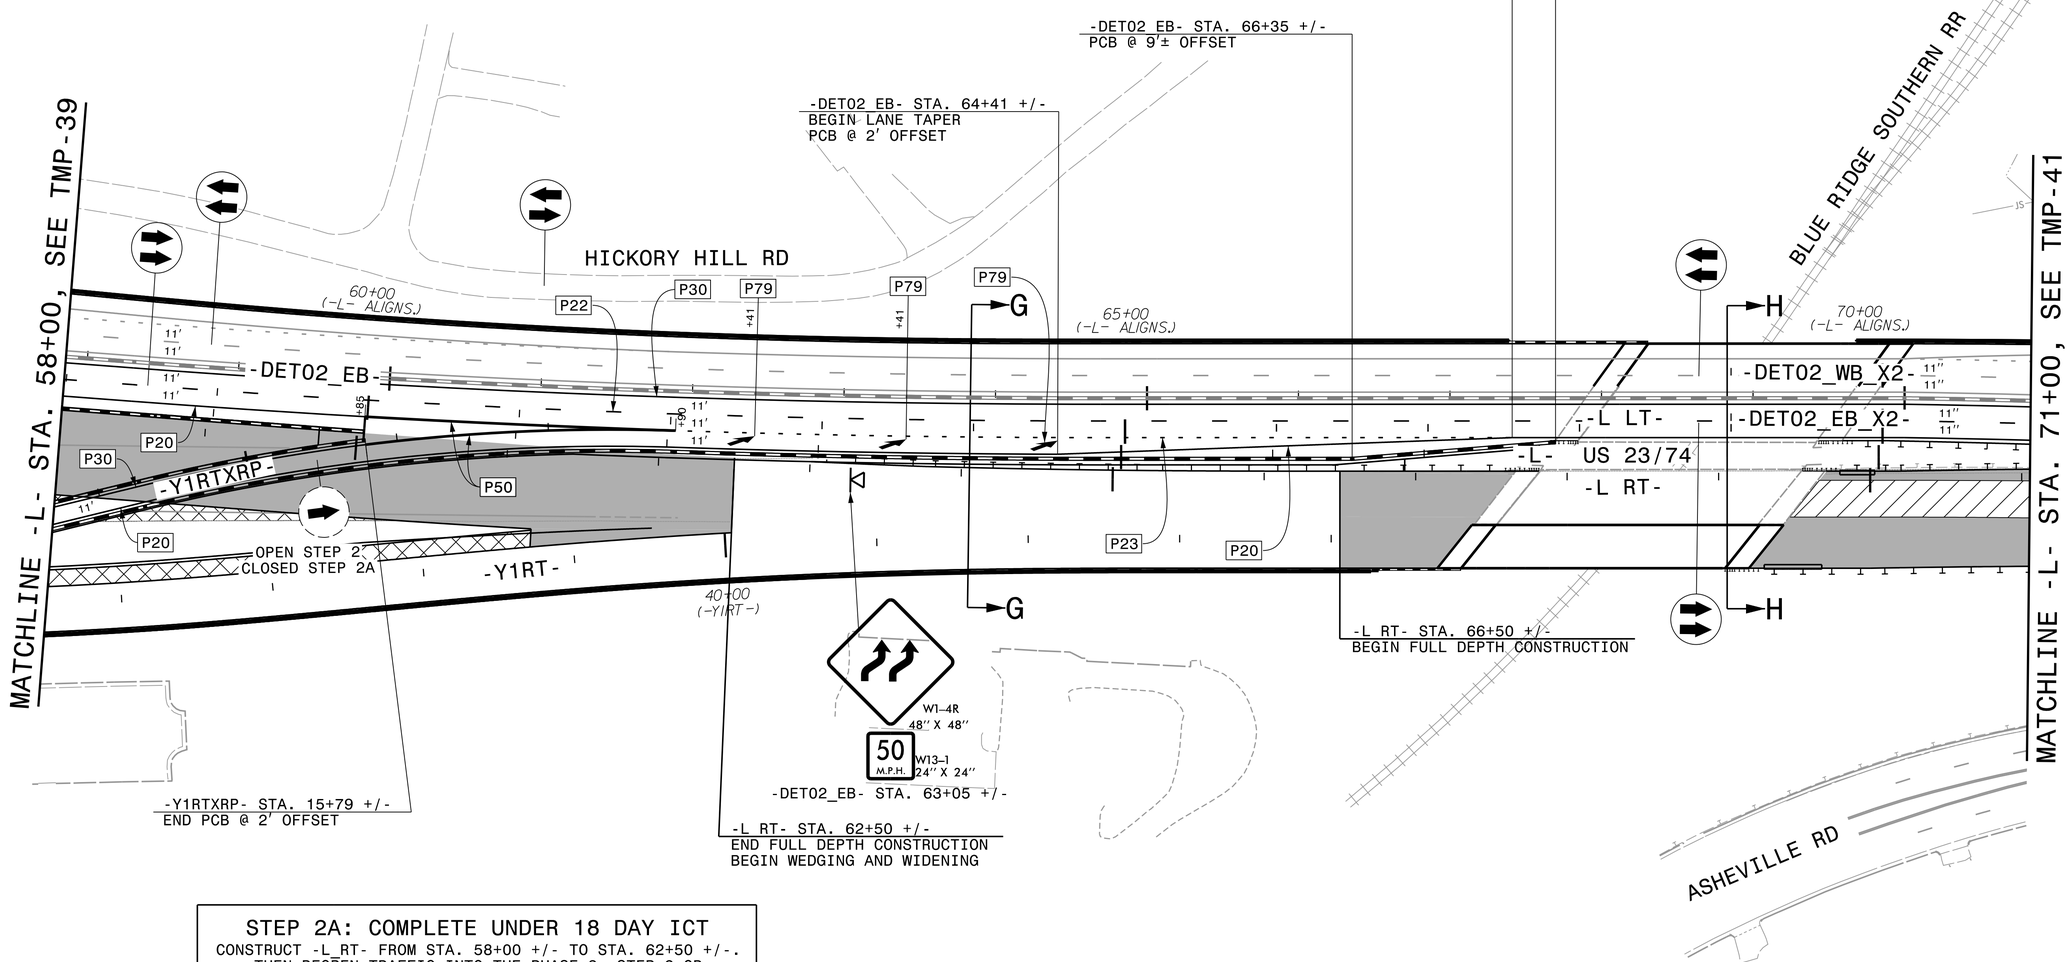

STEP 2A: COMPLETE UNDER 18 DAY ICT

CONSTRUCT -L_RT- FROM STA. 58+00 +/- TO STA. 62+50 +/-.
THEN REOPEN TRAFFIC INTO THE PHASE 3, STEP 2 OR
SHIFT TRAFFIC TO THE PHASE 4, STEP 1 PATTERN.
CLOSURE WILL END WITH SHIFT OF EB US 23/74 TRAFFIC
TO FINAL PATTERN.

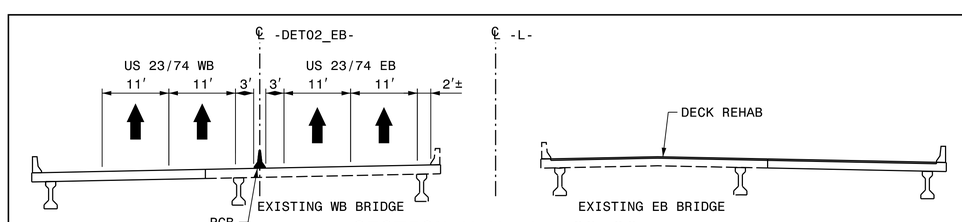

SECTION H-H -L- 69+00

APPROVED: *Michael T. Rzepka*

DATE: 4/11/2022

SEAL

NORTH CAROLINA PROFESSIONAL SEAL 15876 ENGINEER MICHAEL T RZEPKA

DOCUMENT NOT CONSIDERED FINAL UNLESS ALL SIGNATURES COMPLETED

DIVISION OF HIGHWAYS · STATE OF NORTH CAROLINA · DEPARTMENT OF TRANSPORTATION · WORK ZONE TRAFFIC CONTROL

PHASE 3
STEPS 2 & 2A

REVISIONS

PLOT DRIVER: NCDOT_pdf_color_eng_50.plt PENTABLE: NCDOT_tcp.tbl
USER: CHARNDEN DATE: 4/11/2022 TIME: 2:06:42 PM
FILE: pw:\pwdrusea01\HDR_US_East_01\Documents\3322\10030389\6.0_CAD.BIM\6.2_Work_In_Progress\B-3186-B-5898\Traffic\TrafficControl\TCP\B3186-B5898_TMP_TMP40.dgn