DocuSign Envelope ID: CBD859F4-B4F2-457D-844A-13509C089C82

PROJECT REFERENCE NO.	SHEET NO.
B-3186 /B-5898	UO-6
THIS SHEET CORRESPONDS TO	RDY-6

UTILITIES BY OTHERS

HDR Engineering, Inc. of the Carolinas
555 Fayetteville St, Suite 900 Raleigh, N.C. 27601
N.C.B.E.L.S. License Number: F-0116

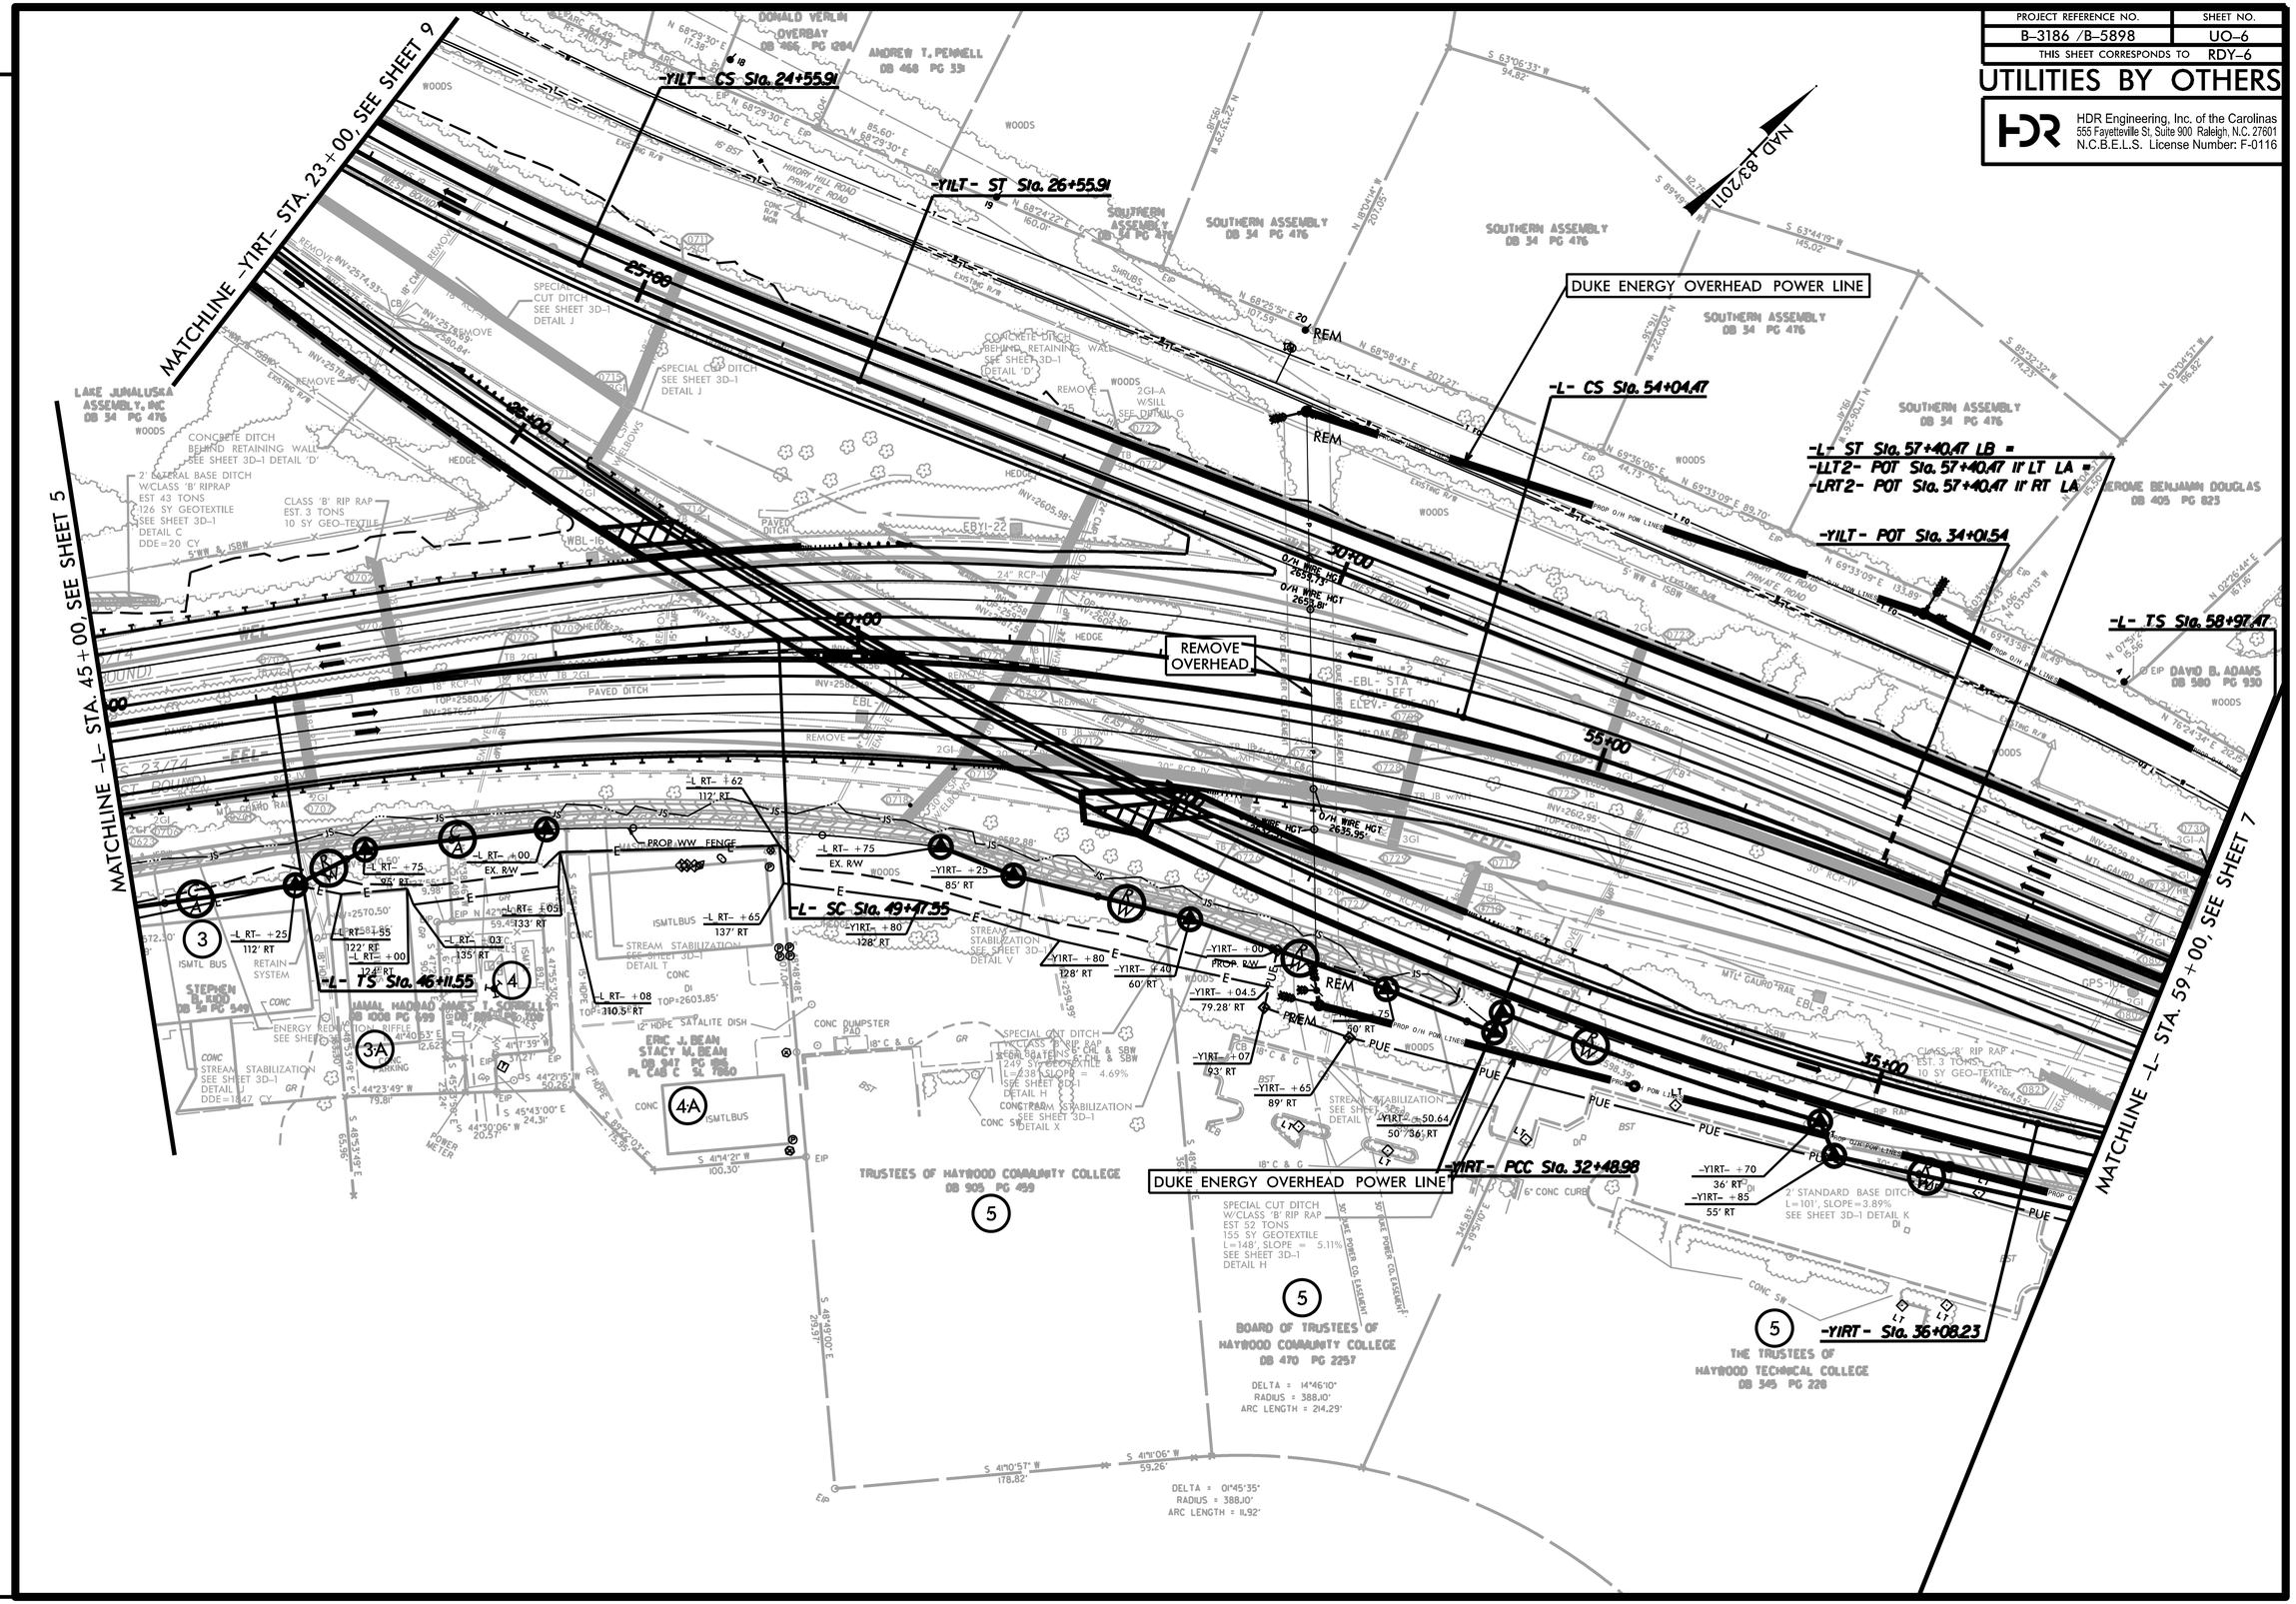

REVISIONS

PLOT DRIVER: NCDOT_pdf_mono_eng_50.plt
USER: BDEATRICH
FILE: \
DATE: 1/11/2022
PENTABLE: NCDOT_pshpfl_UTL-UC_MODIFIED.tbl
TIME: 9:41:07 AM